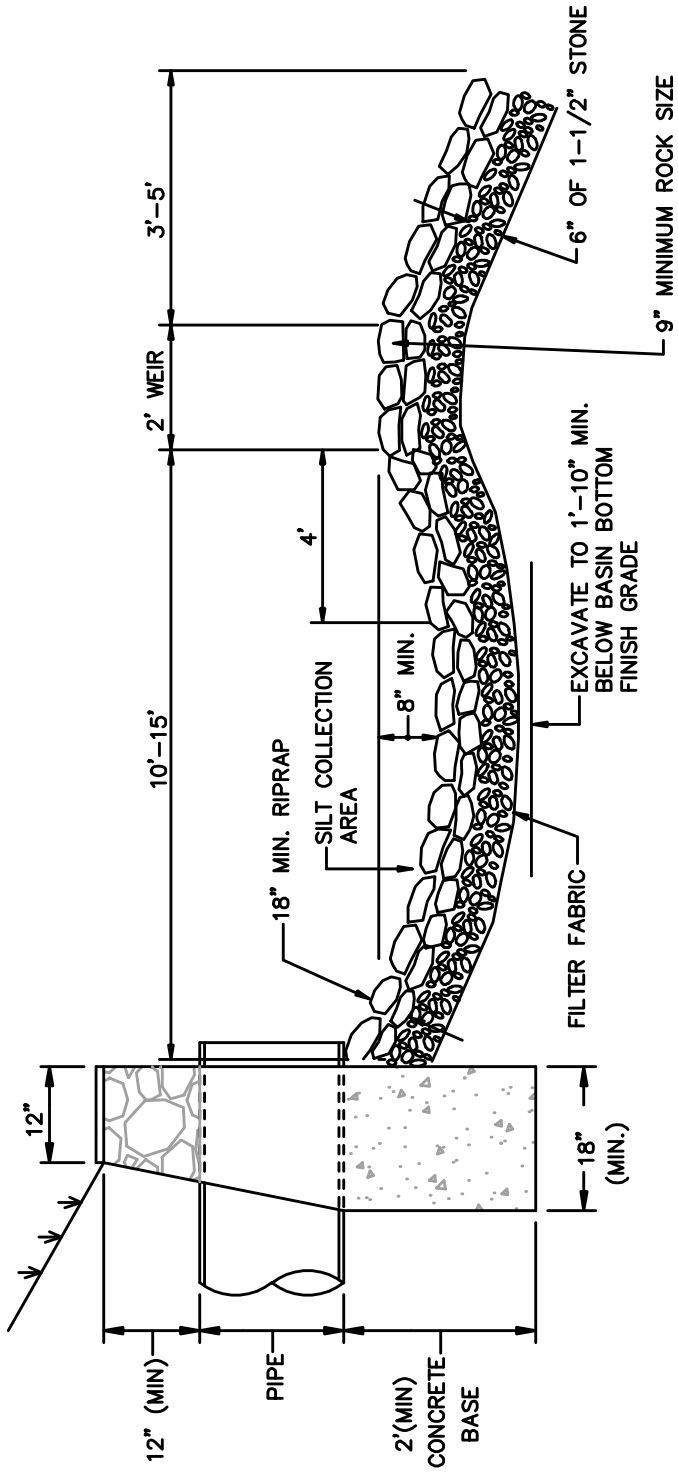


# TOWN OF CONCORD-PUBLIC WORKS DESIGN & CONSTRUCTION STANDARDS

OUTLET EROSION PROTECTION
CROSS-SECTION DETAIL

| SCALE: | DATE: |
|---|---|
| NTS | 3/29/2010 |
| REVISED: | |
| - | |
| DETAIL NUMBER: | |
| DR-10A | |