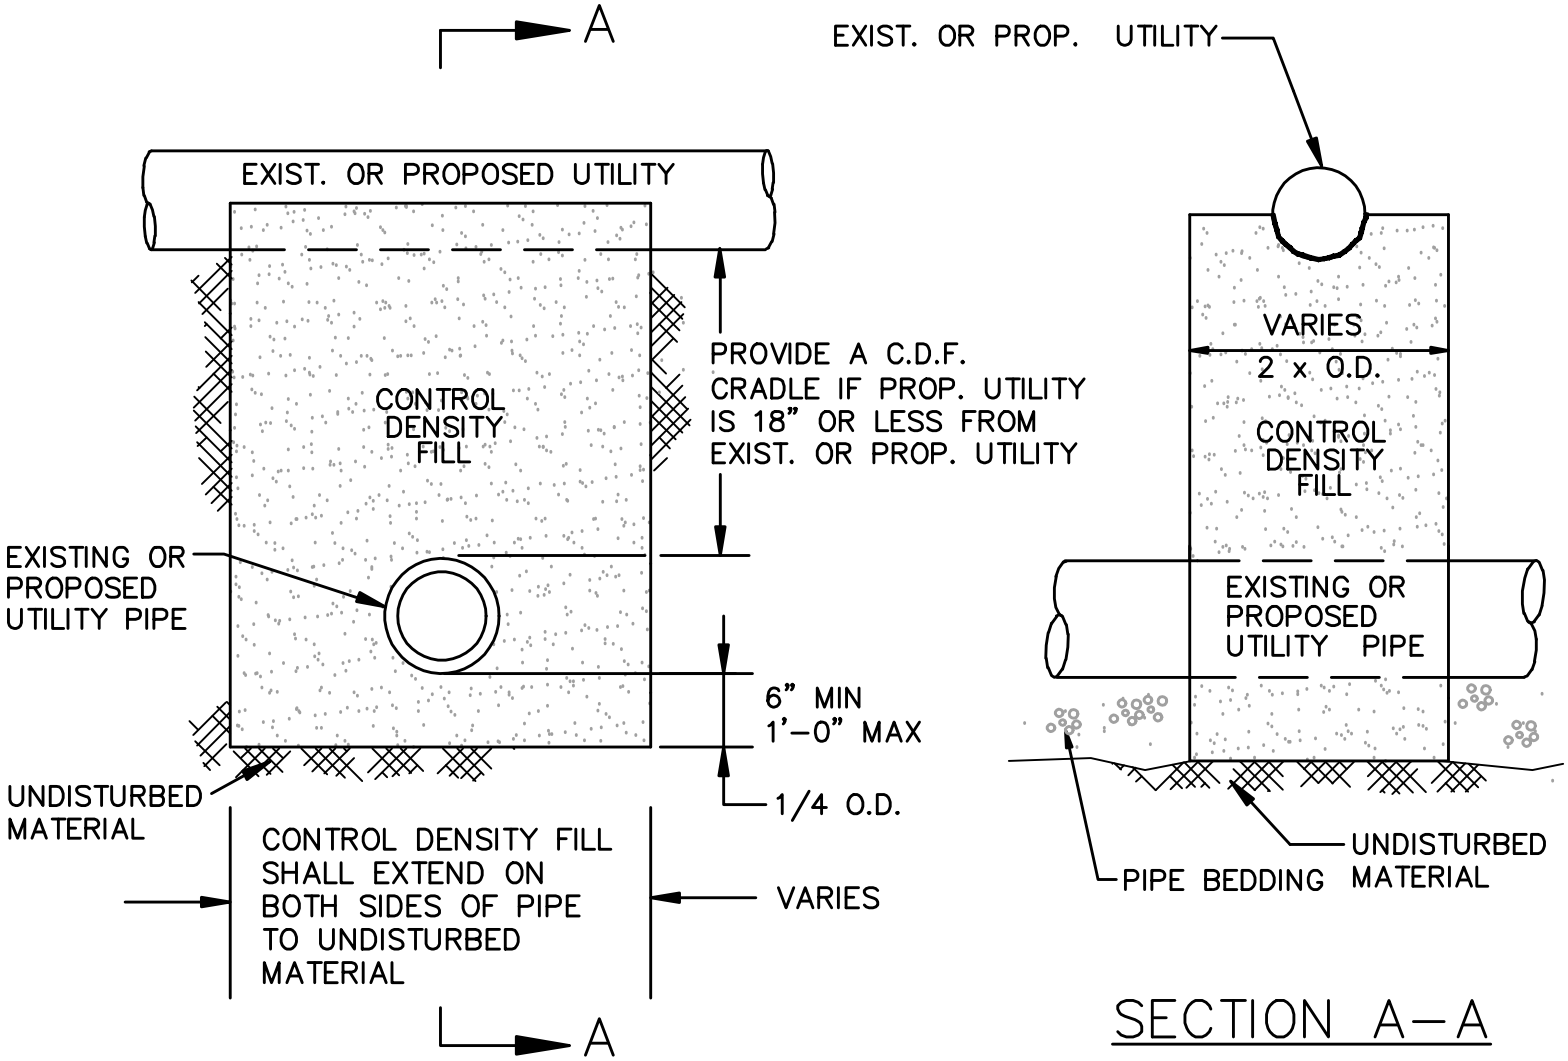

TOWN OF CONCORD-PUBLIC WORKS
DESIGN & CONSTRUCTION STANDARDS

UTILITY SUPPORT DETAIL

SCALE: NTS	**DATE:** 3/29/2010
REVISED: -	
DETAIL NUMBER: DR-9	