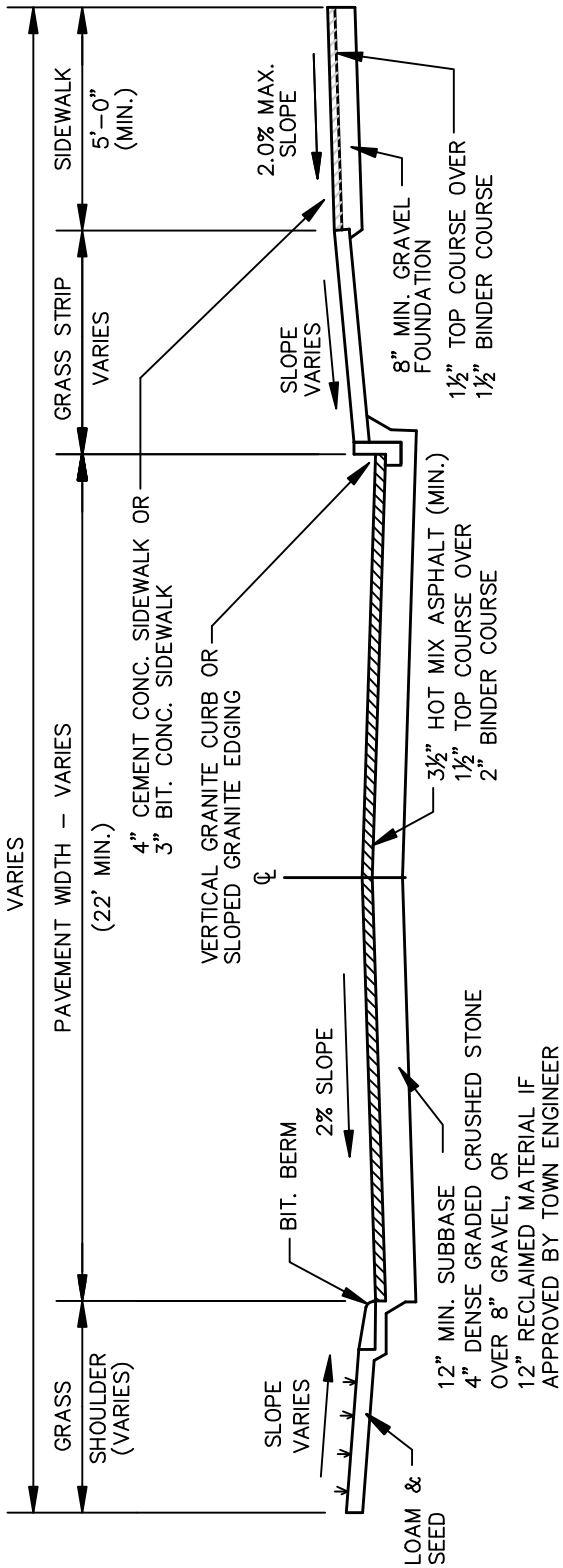

TYPICAL ROADWAY CROSS SECTION

NOT TO SCALE

TOWN OF CONCORD-PUBLIC WORKS
DESIGN & CONSTRUCTION STANDARDS

TYPICAL ROADWAY CROSS SECTION

SCALE:	DATE:
NTS	3/29/2010
REVISED:	
–	
DETAIL NUMBER:	
RS–19	