CONCORD
BRUCE FREEMAN RAIL TRAIL

STATE	FED. AID PROJ. NO.	SHEET NO.	TOTAL SHEETS
MASS.		015	175

GENERAL PLANS & PROFILE

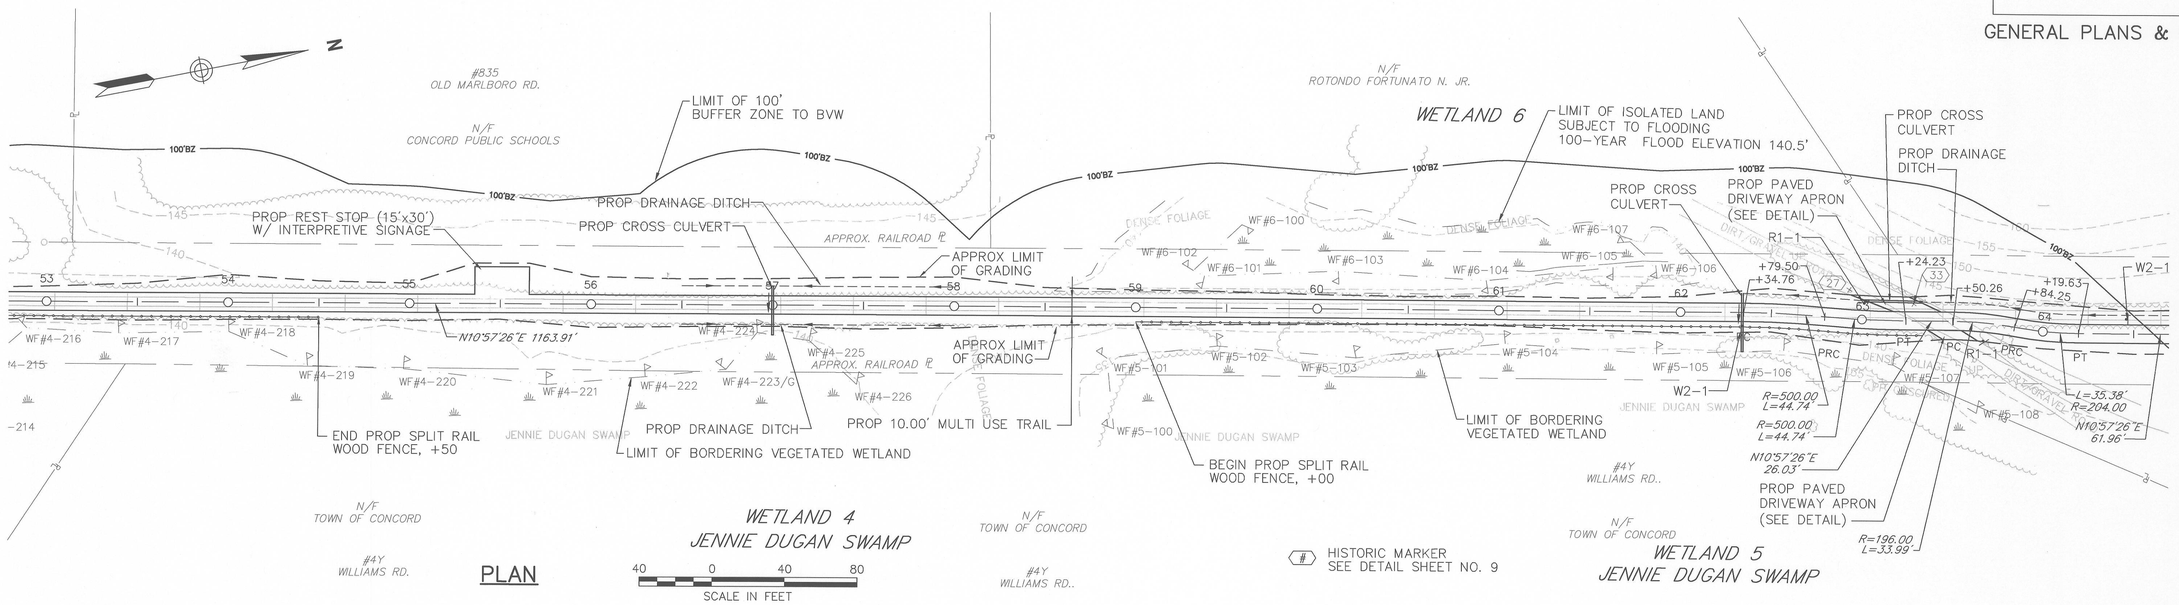

PLAN

40 0 40 80
SCALE IN FEET

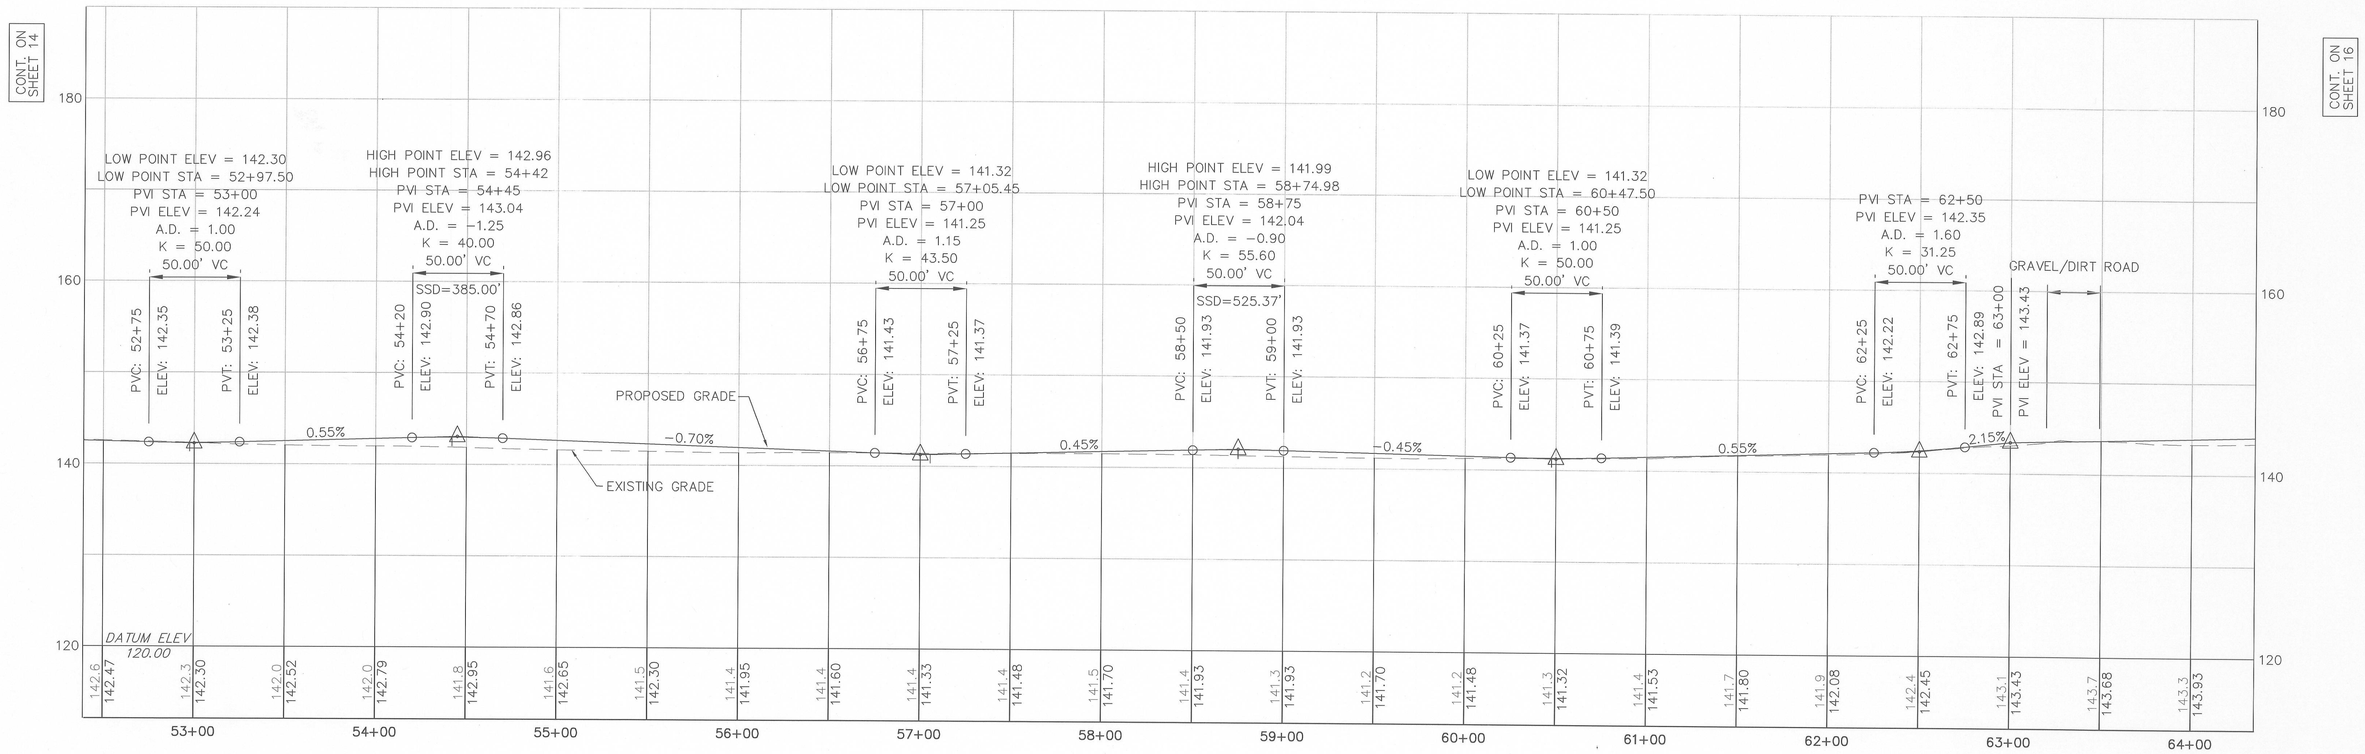

PROFILE

HORIZONTAL
40 0 40 80
8 0 8 16
VERTICAL
SCALE IN FEET

T:\10127.00\cad\te\planset\10127-BFT-GEN.dwg