CONCORD
BRUCE FREEMAN RAIL TRAIL

STATE	FED. AID PROJ. NO.	SHEET NO.	TOTAL SHEETS
MASS.		021	175

GENERAL PLANS & PROFILE

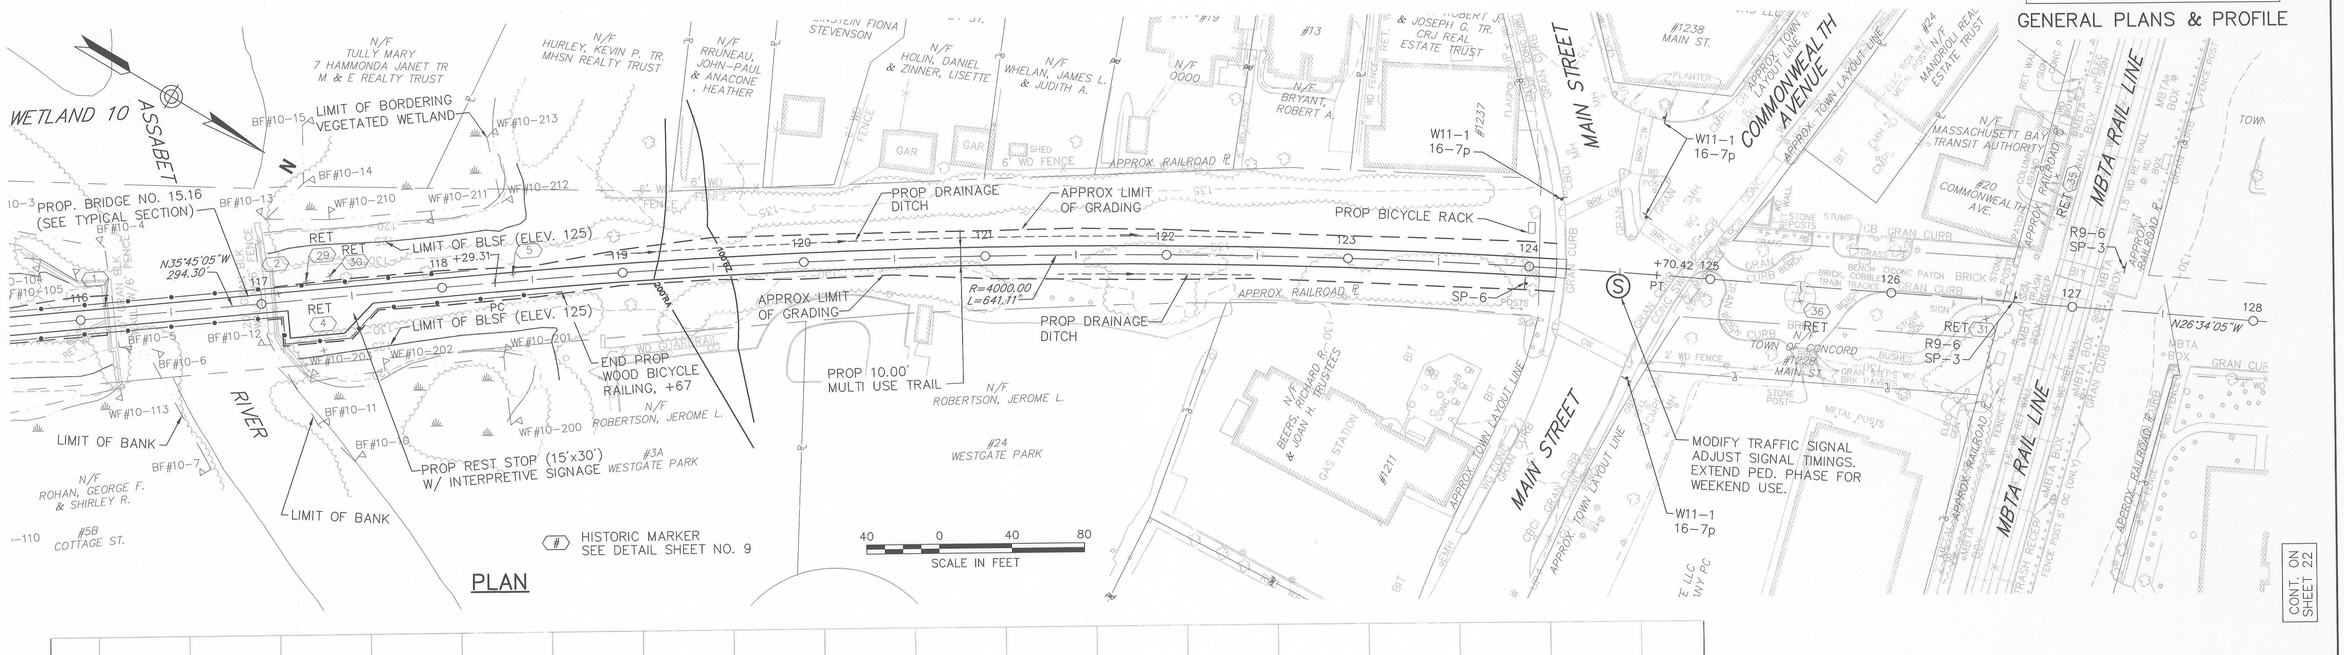

PLAN

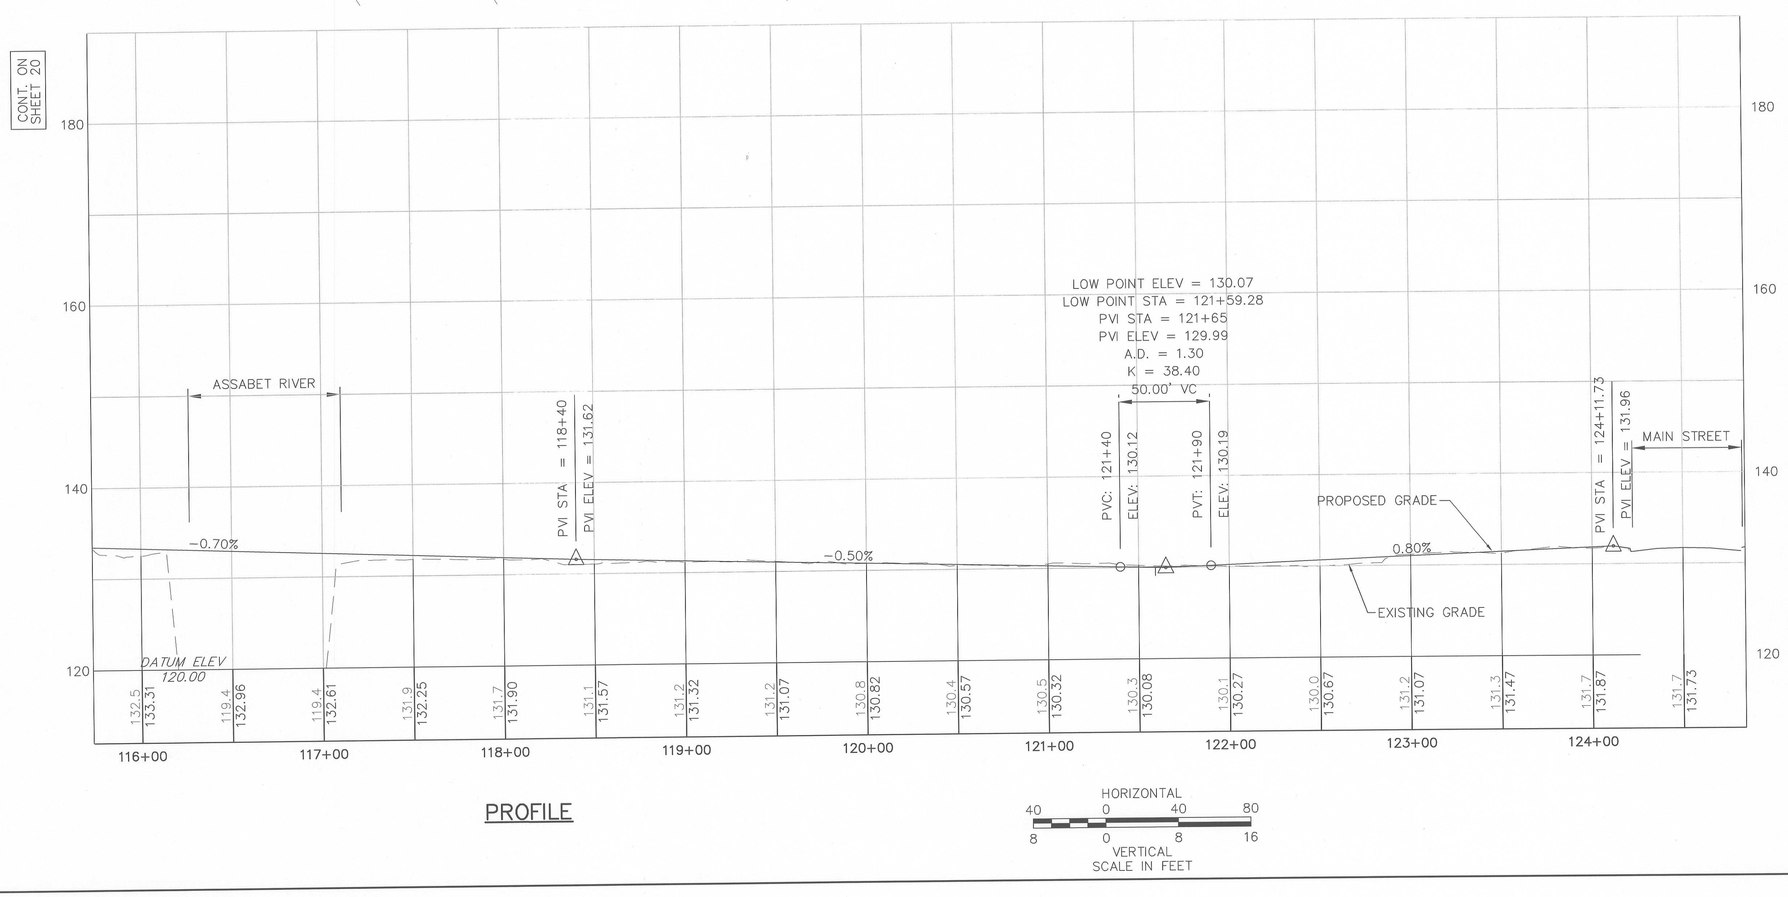

PROFILE

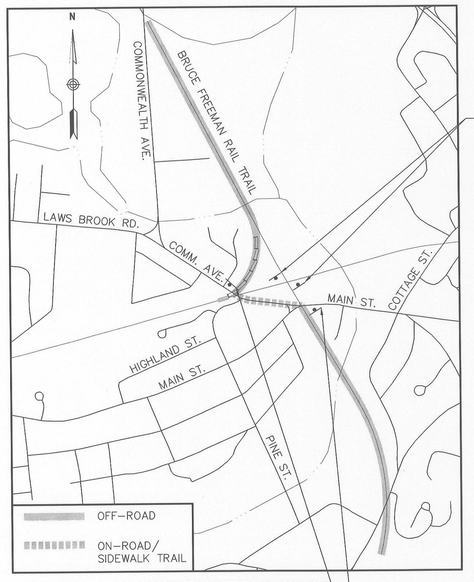

SCHEMATIC INSERT
NOT TO SCALE

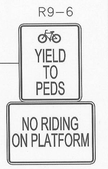

SP-3

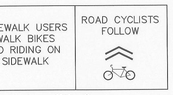

SPECIAL (TRAIL SIGN)

SP-6

T:\10127.00\cad\te\planset\10127-BFT-GEN.dwg