CONCORD
BRUCE FREEMAN RAIL TRAIL

STATE	FED. AID PROJ. NO.	SHEET NO.	TOTAL SHEETS
MASS.		022	175

GENERAL PLANS & PROFILE

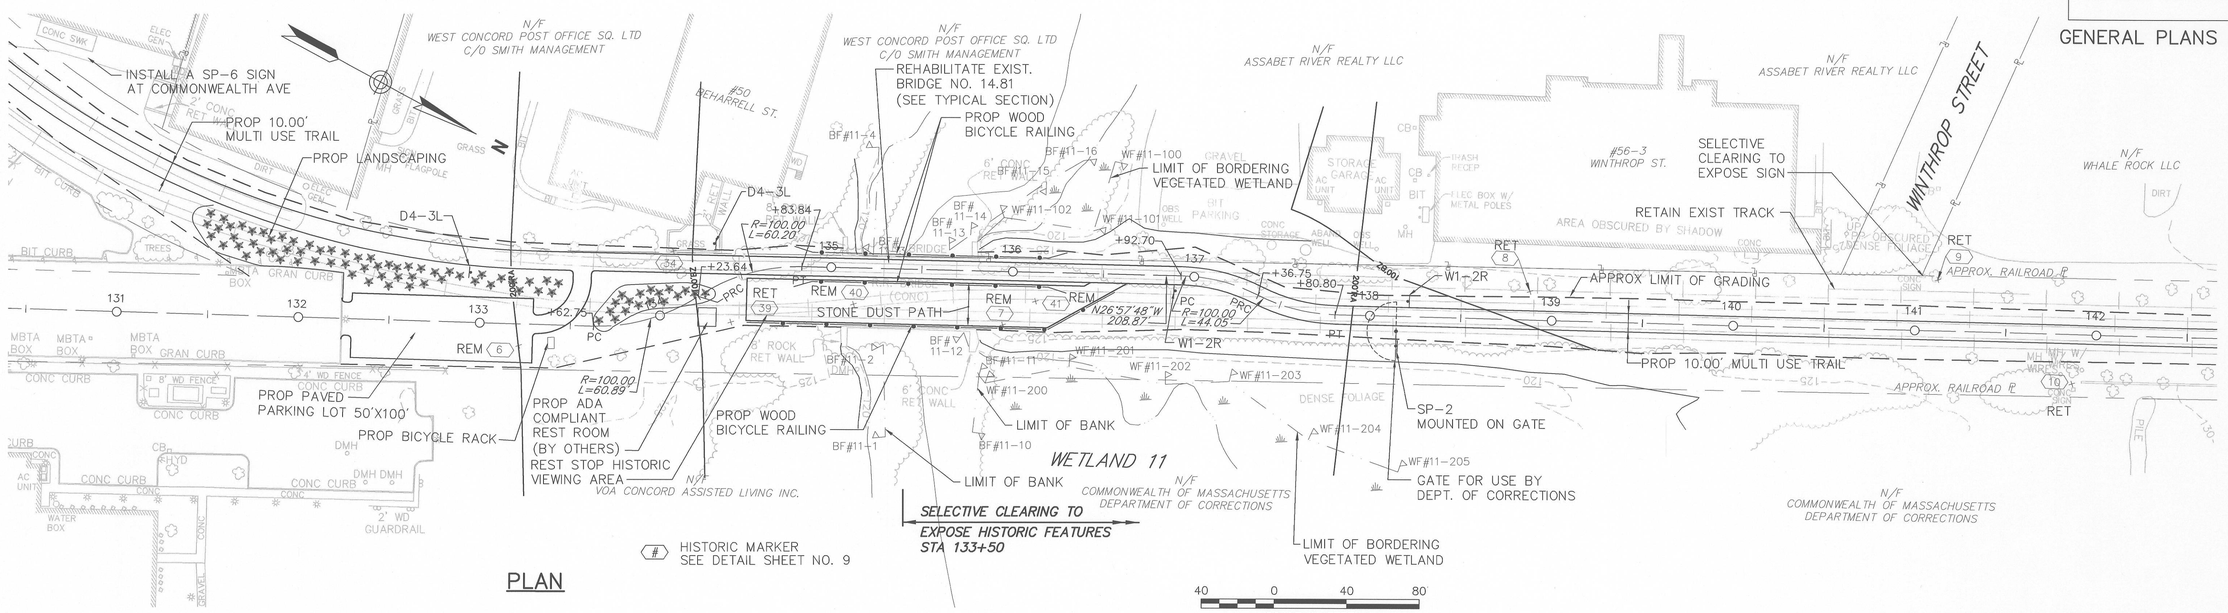

PLAN

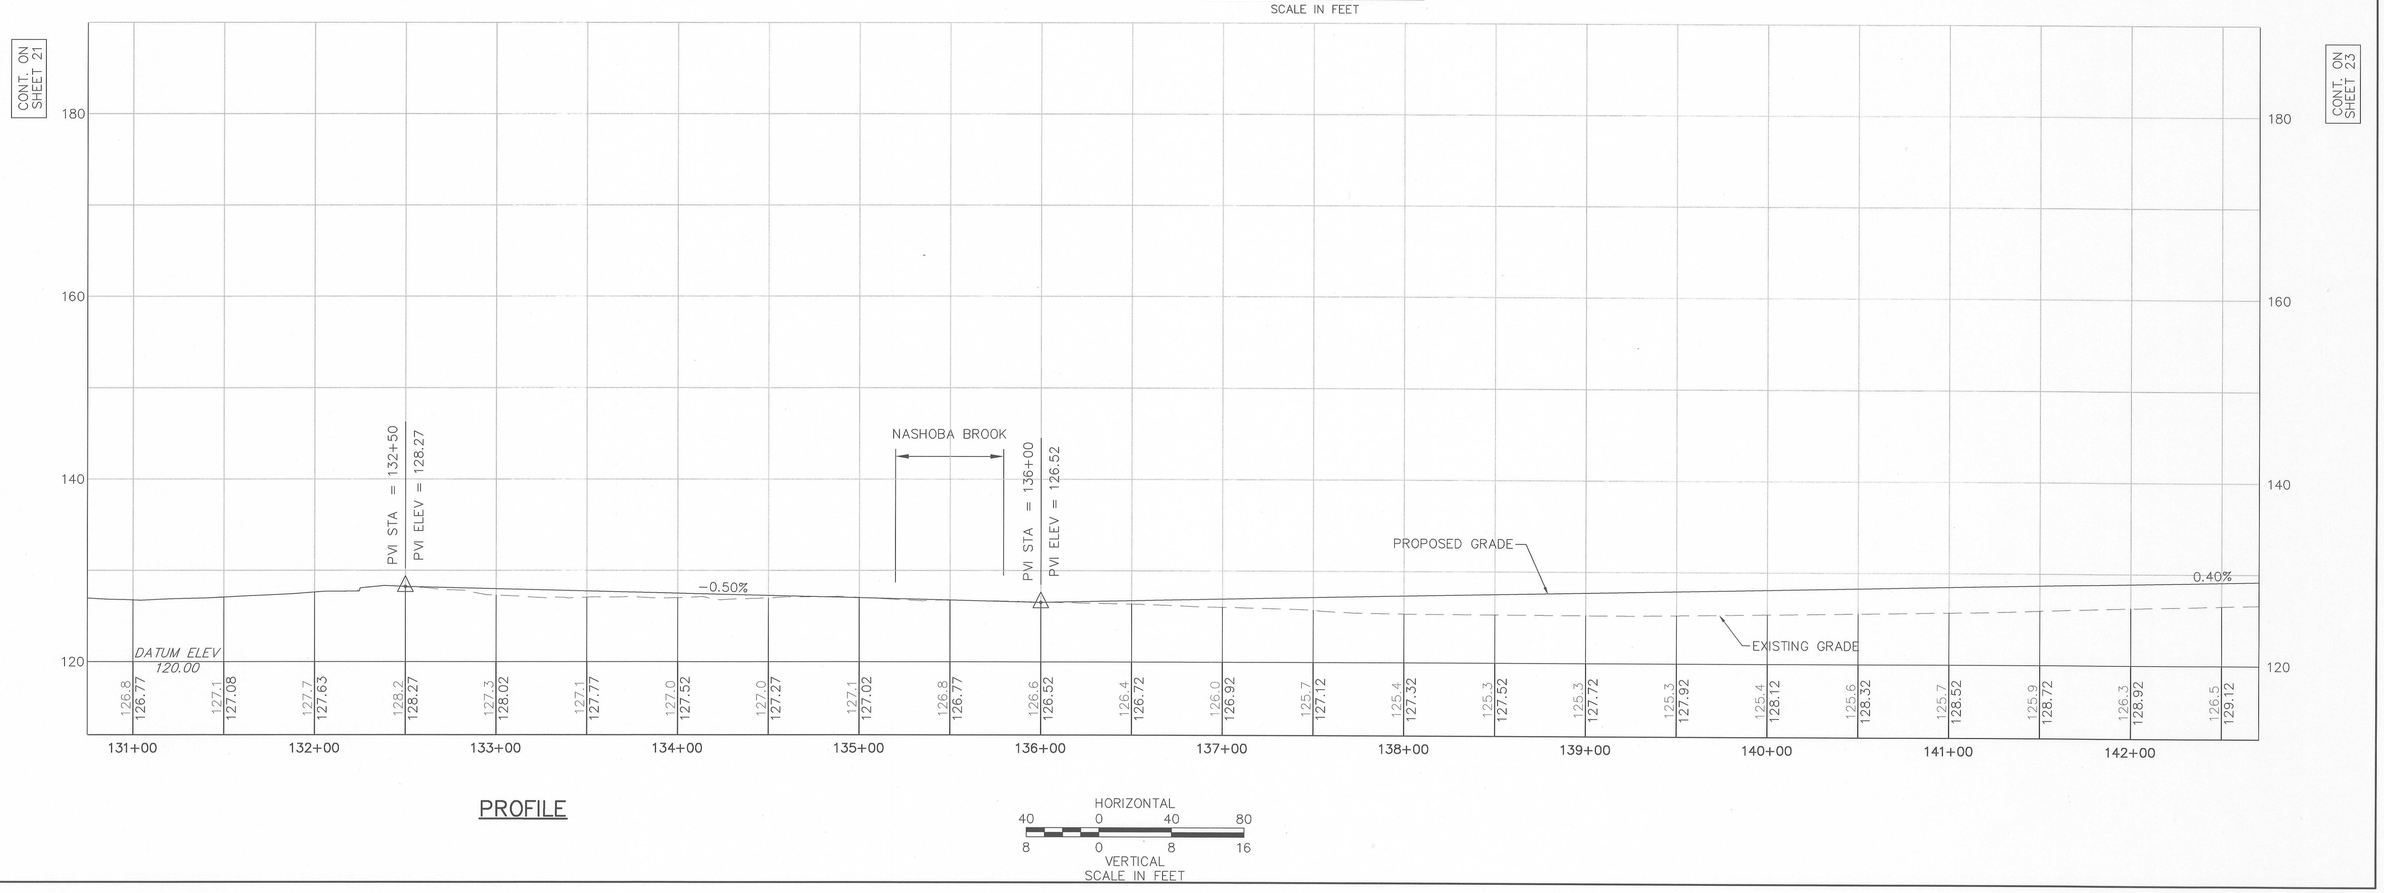

PROFILE

T:\10127.00\cad\te\planset\10127-BFT-GEN.dwg