CONCORD
BRUCE FREEMAN RAIL TRAIL

STATE	FED. AID PROJ. NO.	SHEET NO.	TOTAL SHEETS
MASS.		025	175

GENERAL PLANS & PROFILE

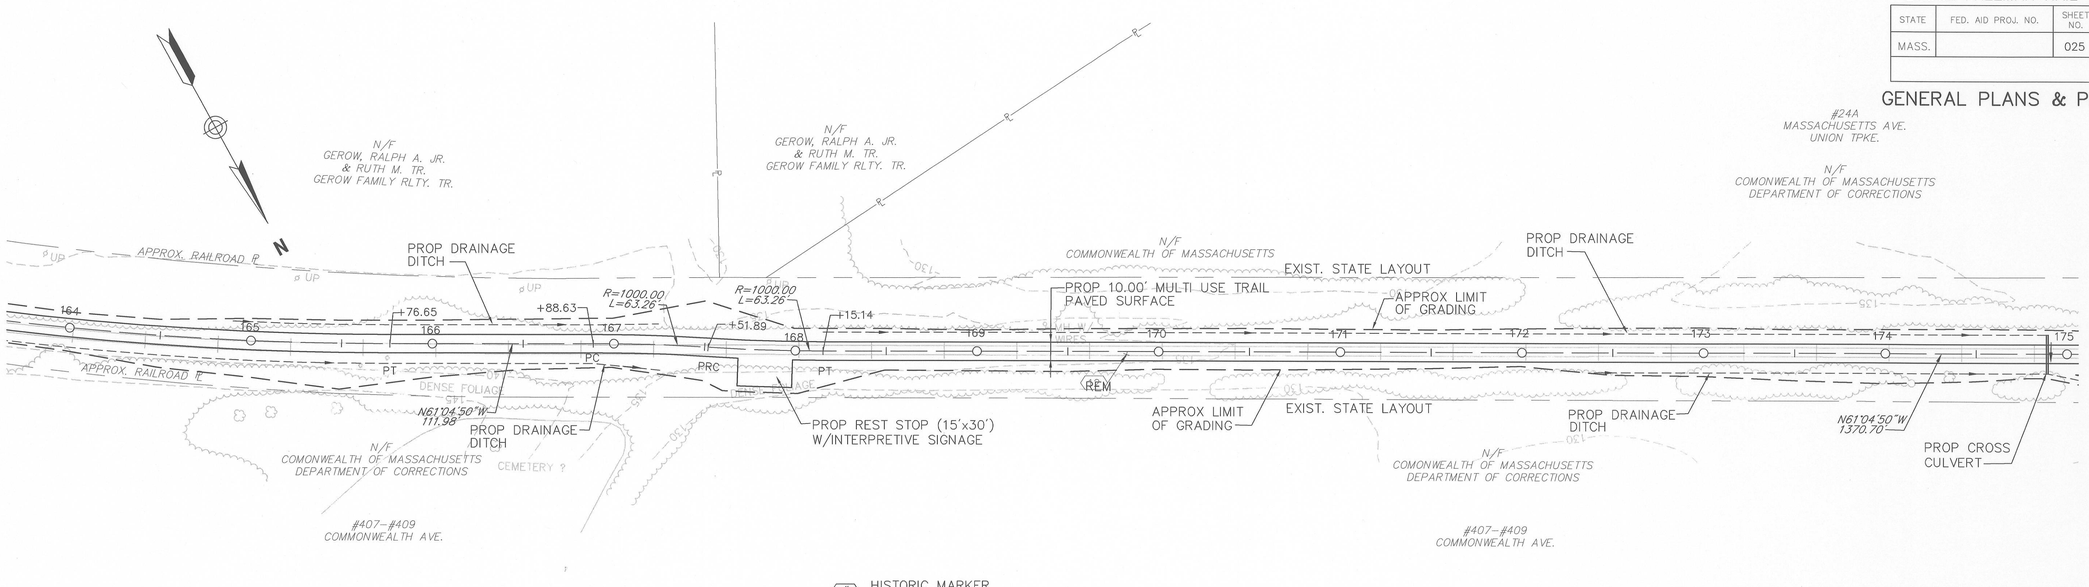

HISTORIC MARKER
SEE DETAIL SHEET NO. 9

PLAN

40 0 40 80
SCALE IN FEET

CONT. ON SHEET 24

CONT. ON SHEET 26

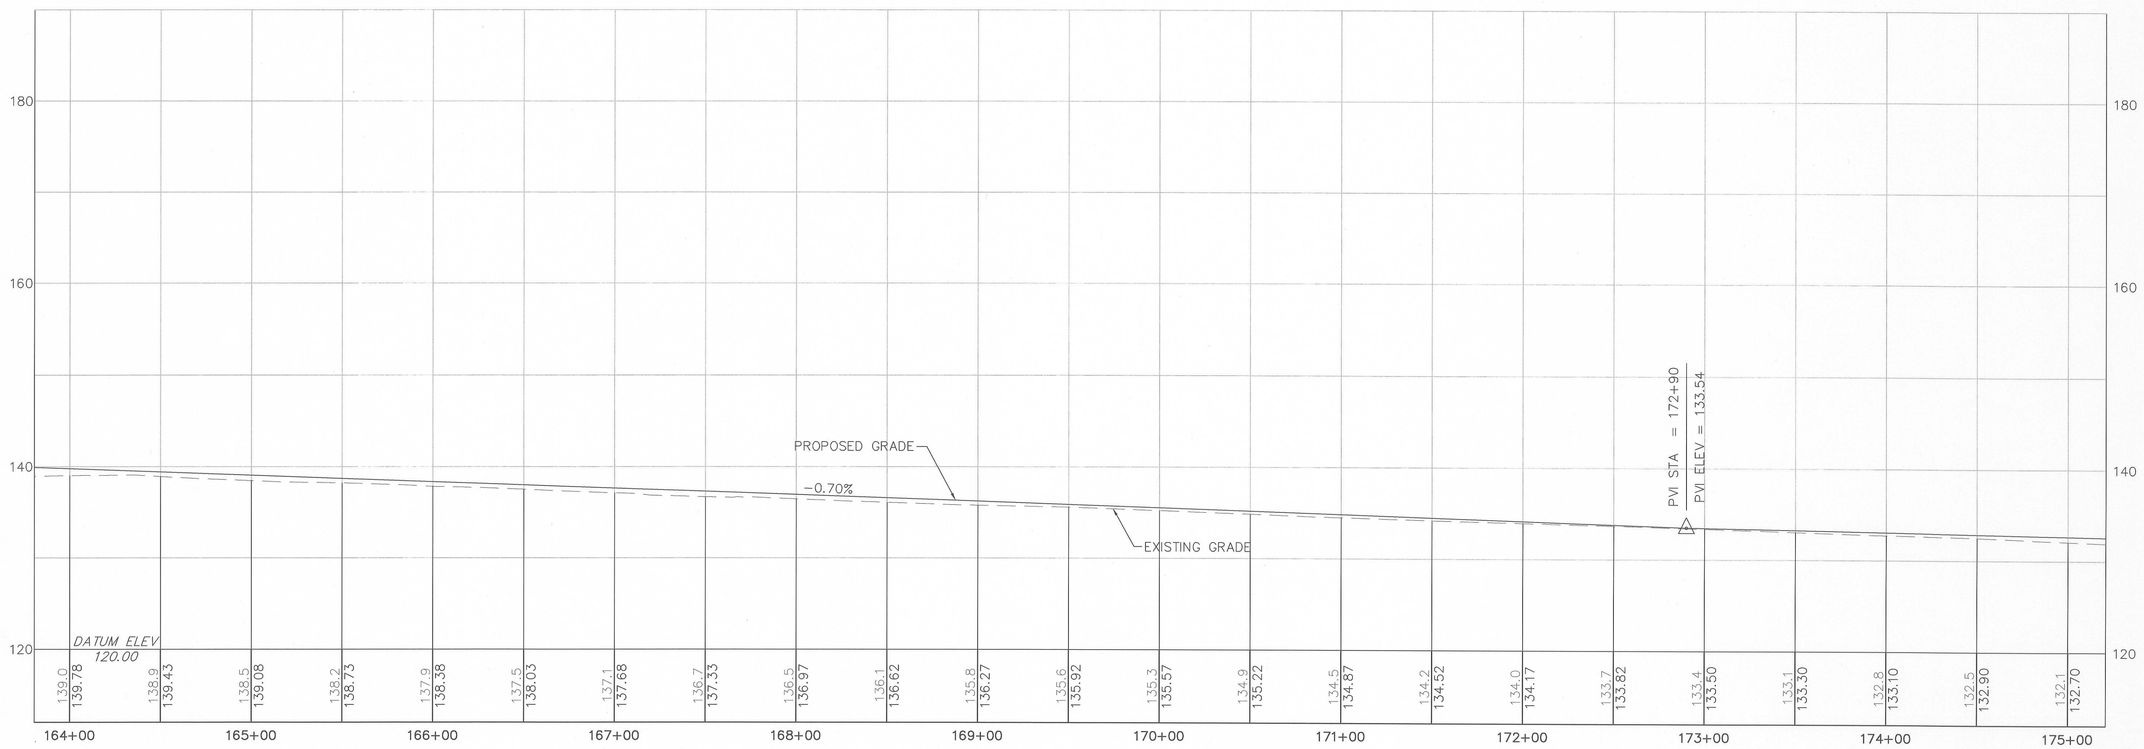

PROFILE

HORIZONTAL
40 0 40 80
8 0 8 16
VERTICAL
SCALE IN FEET

T:\10127.00\cad\te\planset\10127-BFT-GEN.dwg