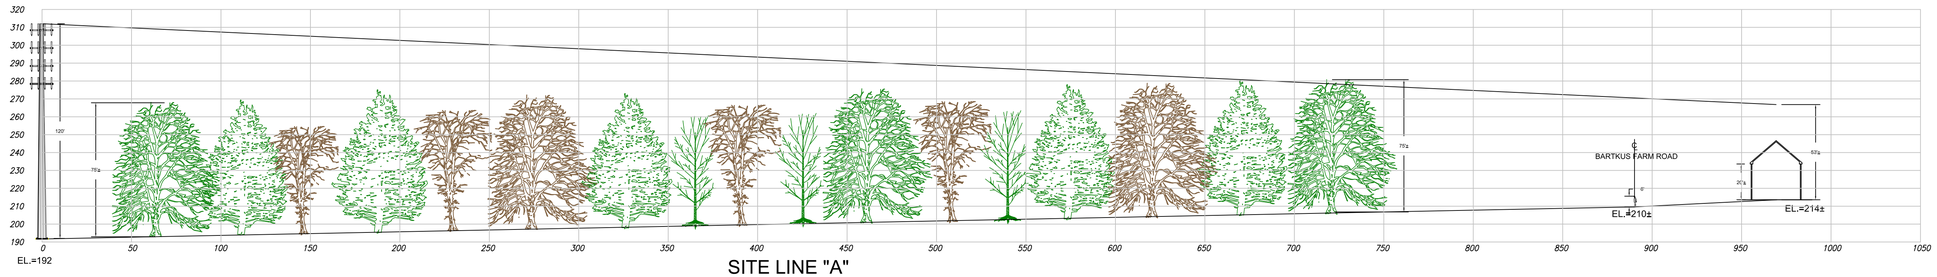

SITE LINE "A"

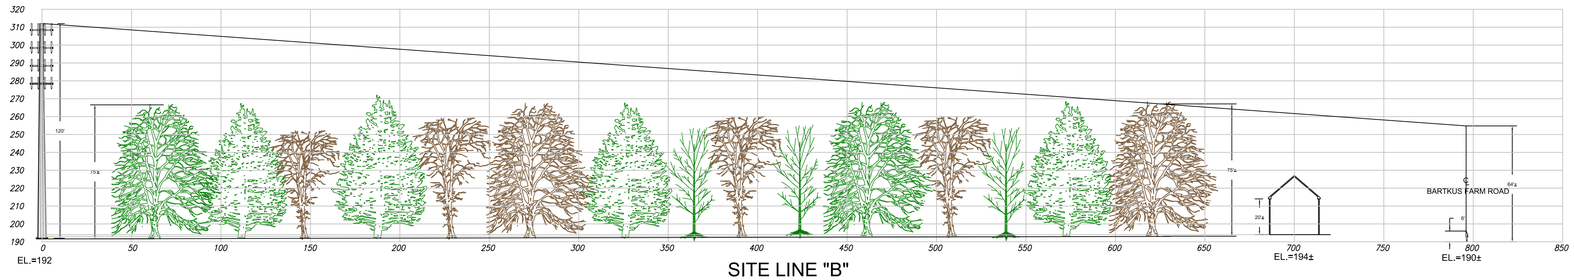

SITE LINE "B"

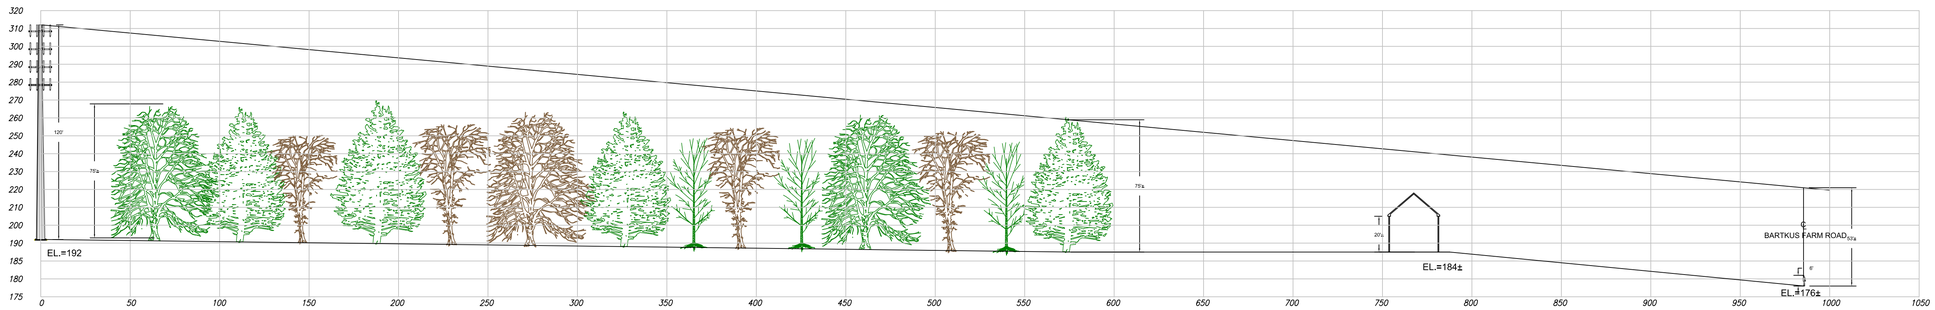

SITE LINE "C"

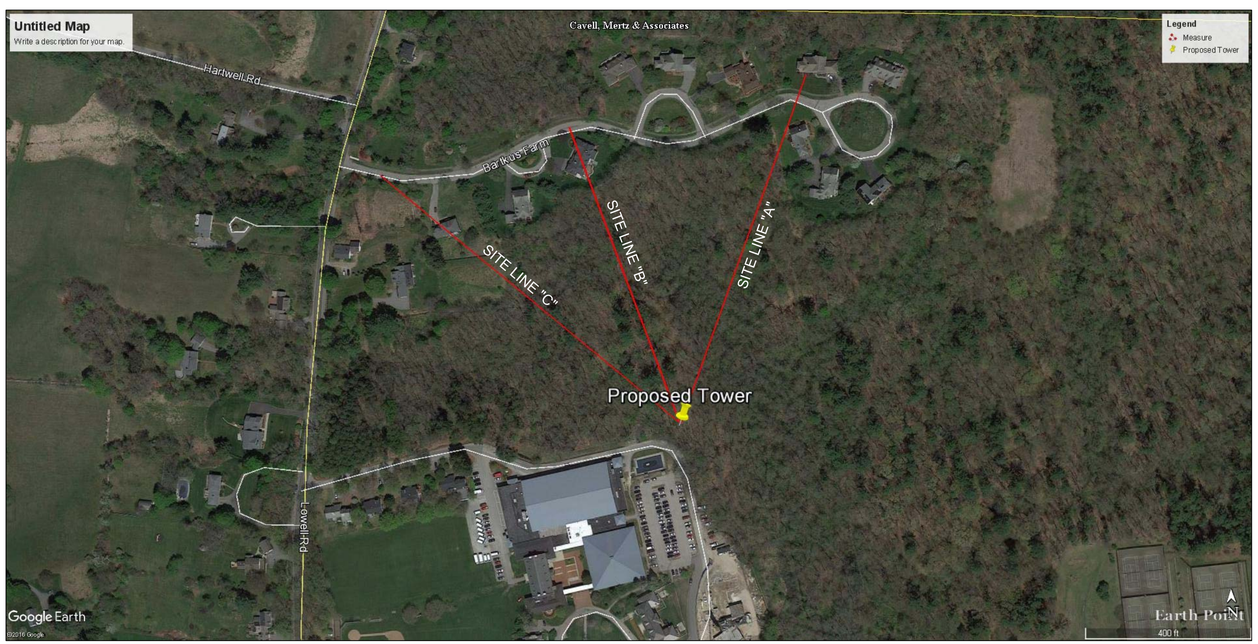

Industrial Communications

Engineering Division
40 Lone Street
Marshfield, MA 02050

SITE:

CONCORD
MASSACHUSETTS
MA10141

ADDRESS:

MIDDLESEX SCHOOL
1400 LOWELL RD.
CONCORD, MA

LEGEND:

X 50.0	PROPOSED SPOT GRADE
50	EXISTING CONTOUR
50	PROPOSED CONTOUR
	TREE CANOPY LINE
	EXISTING UTILITY POLE
	PROPOSED UTILITY POLE
	EXISTING STONE WALL
	SETBACK LINE
EX	EXIST. UNDGRD. UTILITIES
E	PROP. UNDGRD. UTILITIES

PROJECT NO:
SITE-CONCORD MA-10141

DRAWN BY: RICK

SCALE: 1"=40'

NO	DATE	ISSUE
0	4/6/17	4/6/17

PROJECT TITLE

PROPOSED
COMMUNICATIONS
FACILITY
MIDDLESEX SCHOOL
1400 LOWELL ROAD
CONCORD, MA

SHEET TITLE

SITE
LINES
PLAN

SHEET NUMBER

1