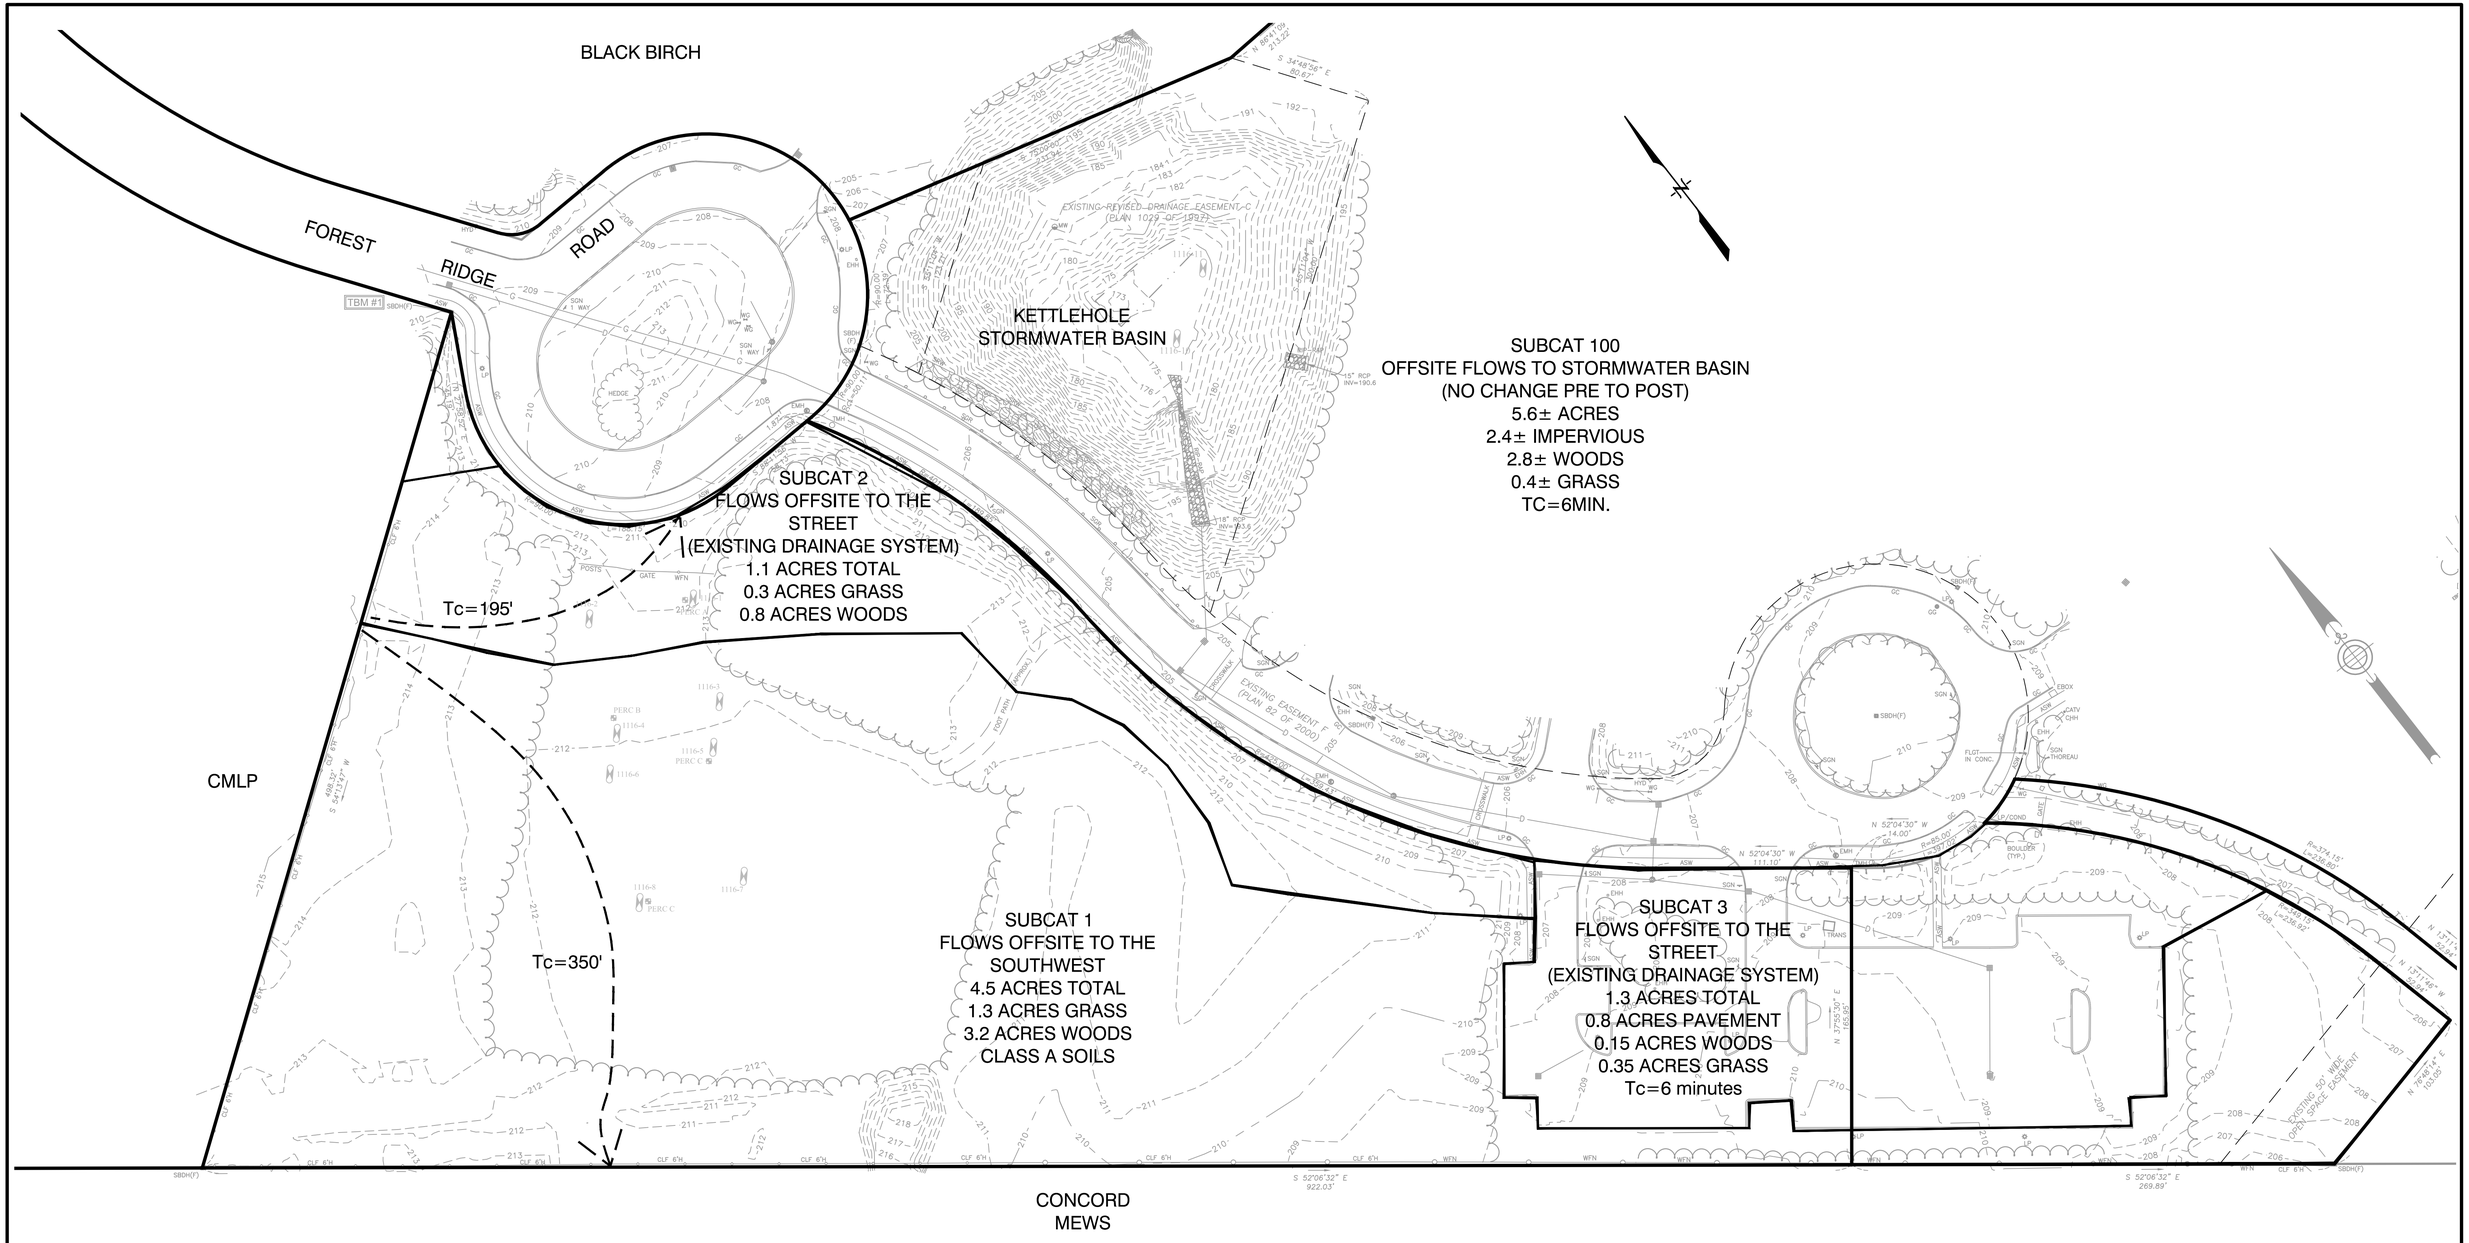

0 20 40 80
1 INCH = 40 FEET

PREDEVELOPMENT DRAINAGE WORKSHEET

ABODE BUILDERS OF NEW ENGLAND

SCALE: 1"=40' DATE: April 2017

Places Associates, Inc.
Planning, Landscape Architecture, Civil Engineering, Surveying
256 GREAT ROAD, SUITE 4
LITTLETON, MA 01460
978.486.0334 Ph.
978.486.0447 Fax
places@placesassociates.com

PROJECT No.: 5204 PLAN No. 5204