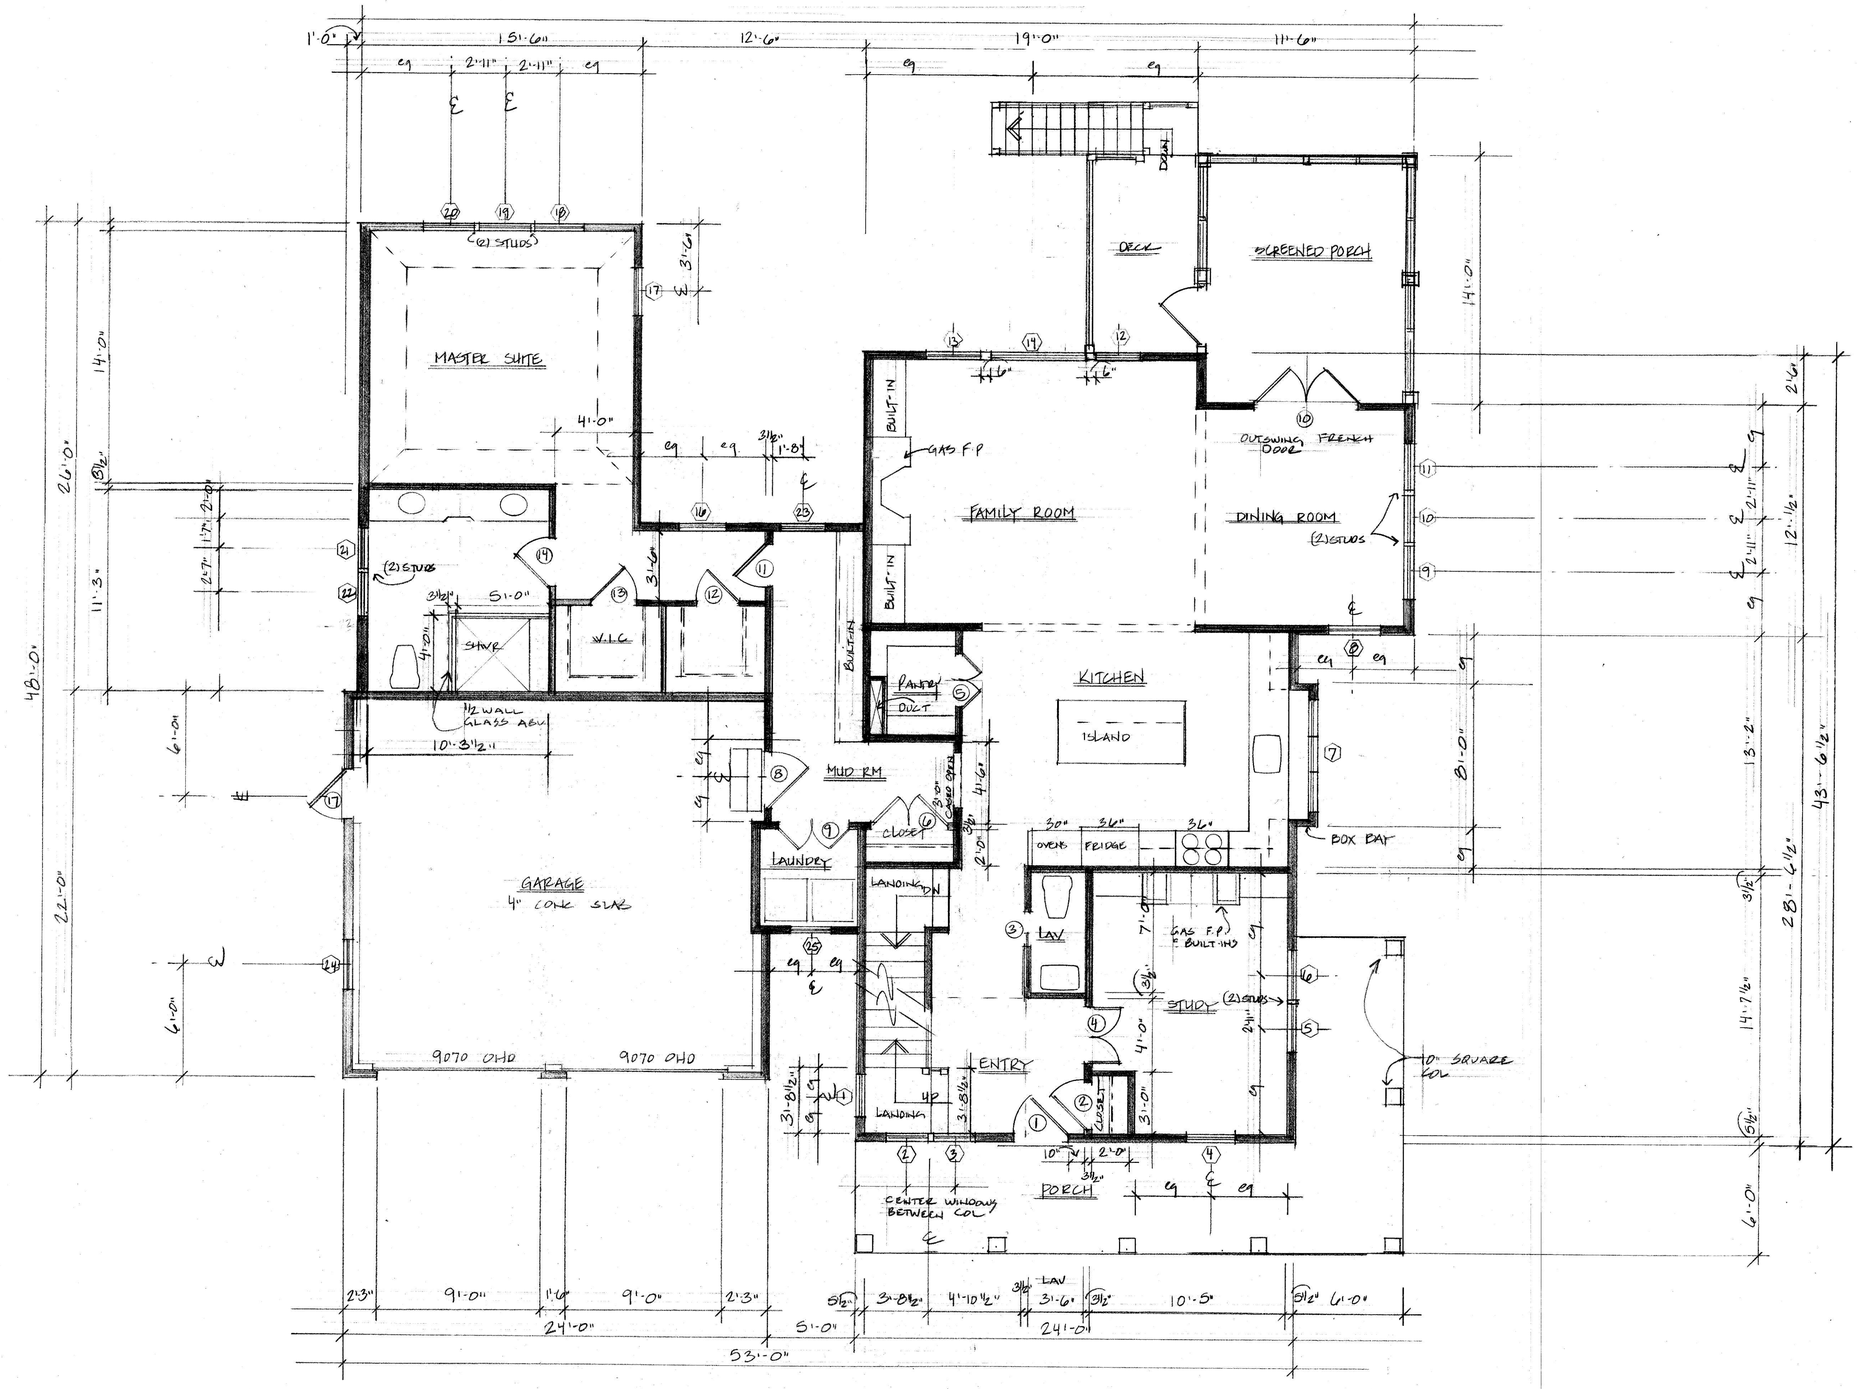

FIRST FLOOR PLAN THE COLONIAL II

REVISIONS	BY

Elise Braceras Stone, Architects
288 Old Marlboro Road, Concord MA ebstone@comcast.net
(978) 371-1512

Black Birch

4 Black Birch Lane, Concord MA

First Floor Plan

DRAWN	
CHECKED	
DATE	4/28/17
SCALE	1/4" = 1'-0"
JOB NO.	
SHEET	A-1
OF	SHEETS

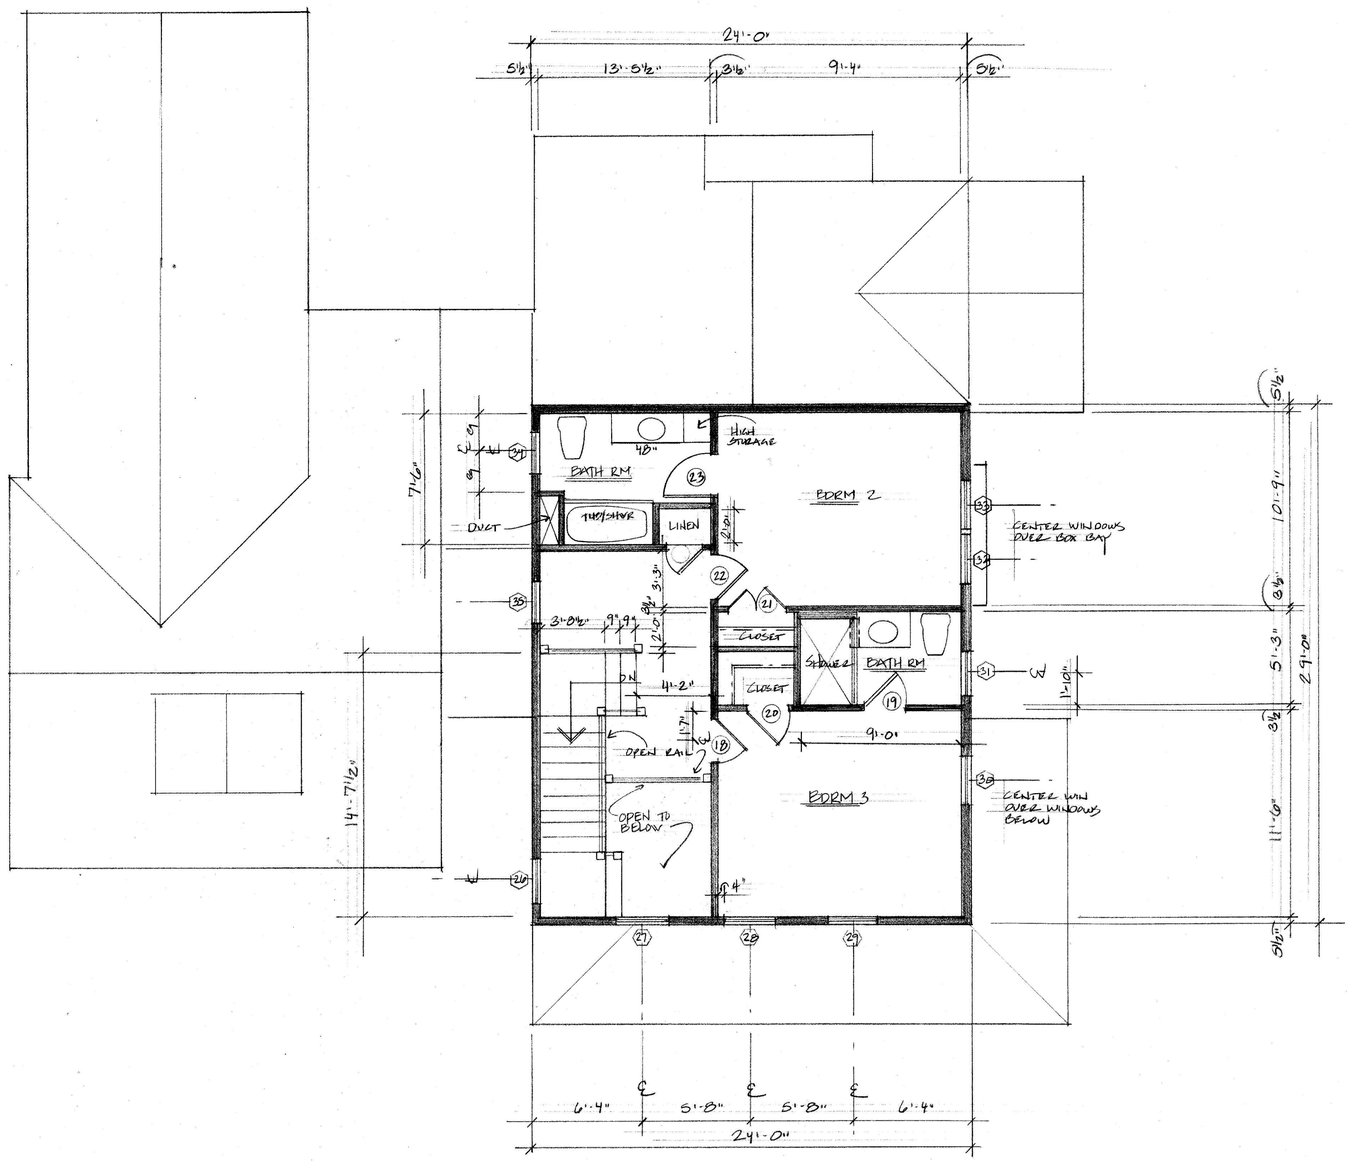

SECOND FLOOR PLAN THE COLONIAL II

REVISIONS	BY

Elise Braceras Stone, Architects
288 Old Marlboro Road, Concord MA cbstone@comcast.net
(978) 371-1512

Black Birch

4 Black Birch Lane, Concord MA

Second Floor Plan

4

DRAWN	
CHECKED	
DATE	4/28/17
SCALE	1/4" = 1'-0"
JOB NO.	
SHEET	A-2
OF	SHEETS

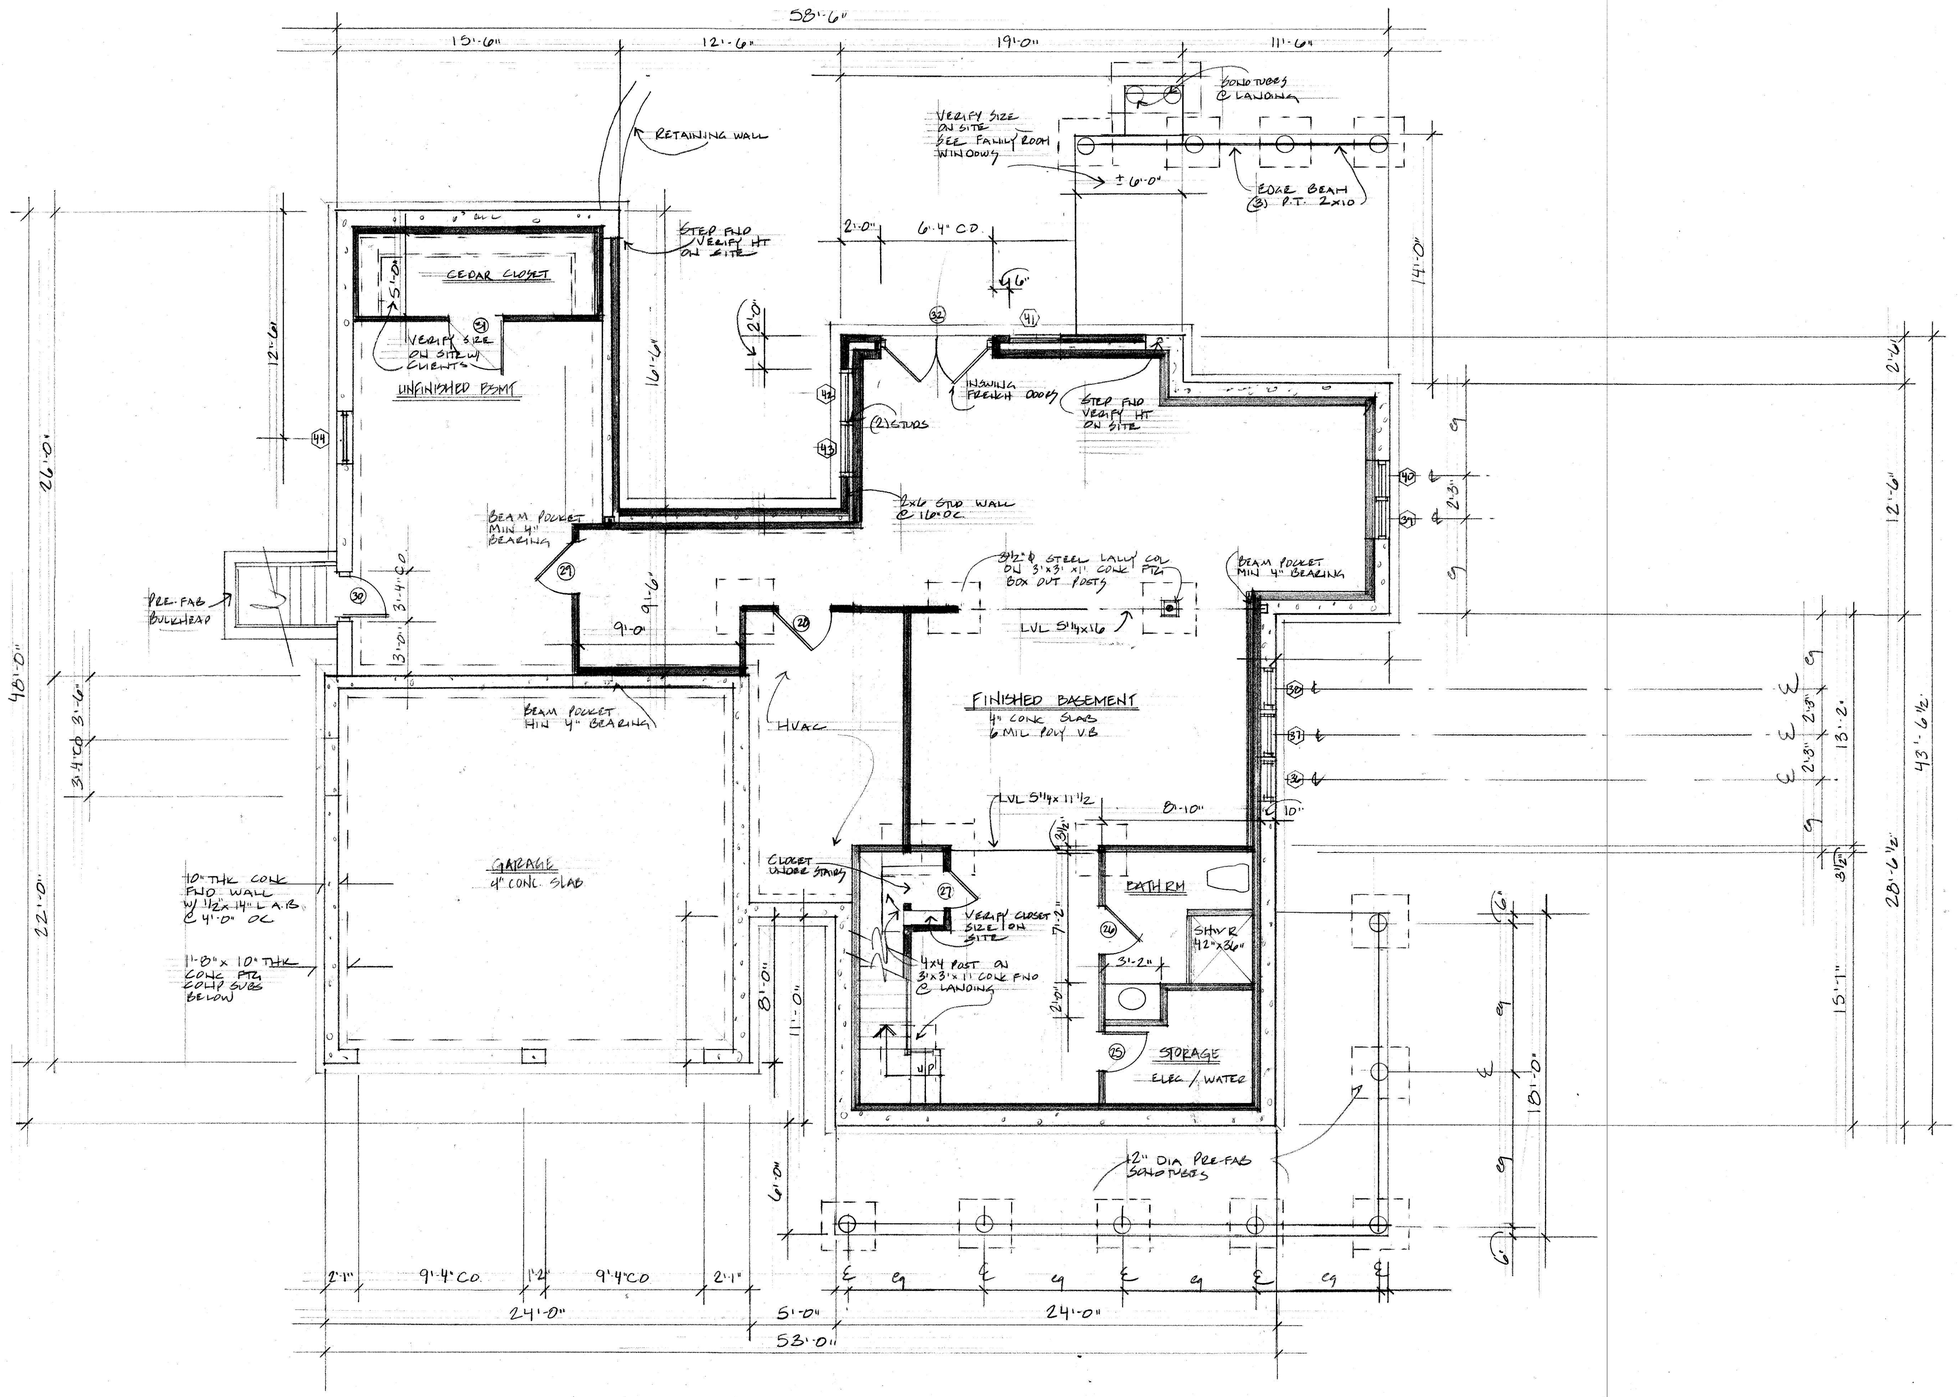

FOUNDATION PLAN THE COLONIAL II

REVISIONS	BY

Elise Braceras Stone, Architects
288 Old Marlboro Road, Concord MA ebstone@comcast.net
(978) 371-1512

Black Birch

4 Black Birch Lane, Concord MA

Foundation Plan

DRAWN	
CHECKED	
DATE	4/28/17
SCALE	1/4" = 1'-0"
JOB NO.	
SHEET	A-3
OF	SHEETS

FRONT ELEVATION THE COLONIAL II

RIGHT SIDE ELEVATION

REVISIONS	BY

Elise Braceras Stone, Architects
288 Old Marlboro Road, Concord MA ebstone@comcast.net
(978) 371-1512

Black Birch

4 Black Birch Lane, Concord MA

Elevations

DRAWN	
CHECKED	
DATE	4/28/17
SCALE	1/4"=1'-0"
JOB NO.	
SHEET	A-4
OF	SHEETS

LEFT SIDE ELEVATION THE COLONIAL II

REVISIONS	BY

Elise Braceras Stone, Architects
288 Old Marlboro Road, Concord MA ebstone@comcast.net
(978) 371-1512

Black Birch

4 Black Birch Lane, Concord MA

Elevations

DRAWN	
CHECKED	
DATE	4/28/17
SCALE	1/4" = 1'-0"
JOB NO.	
SHEET	A-5
OF	SHEETS