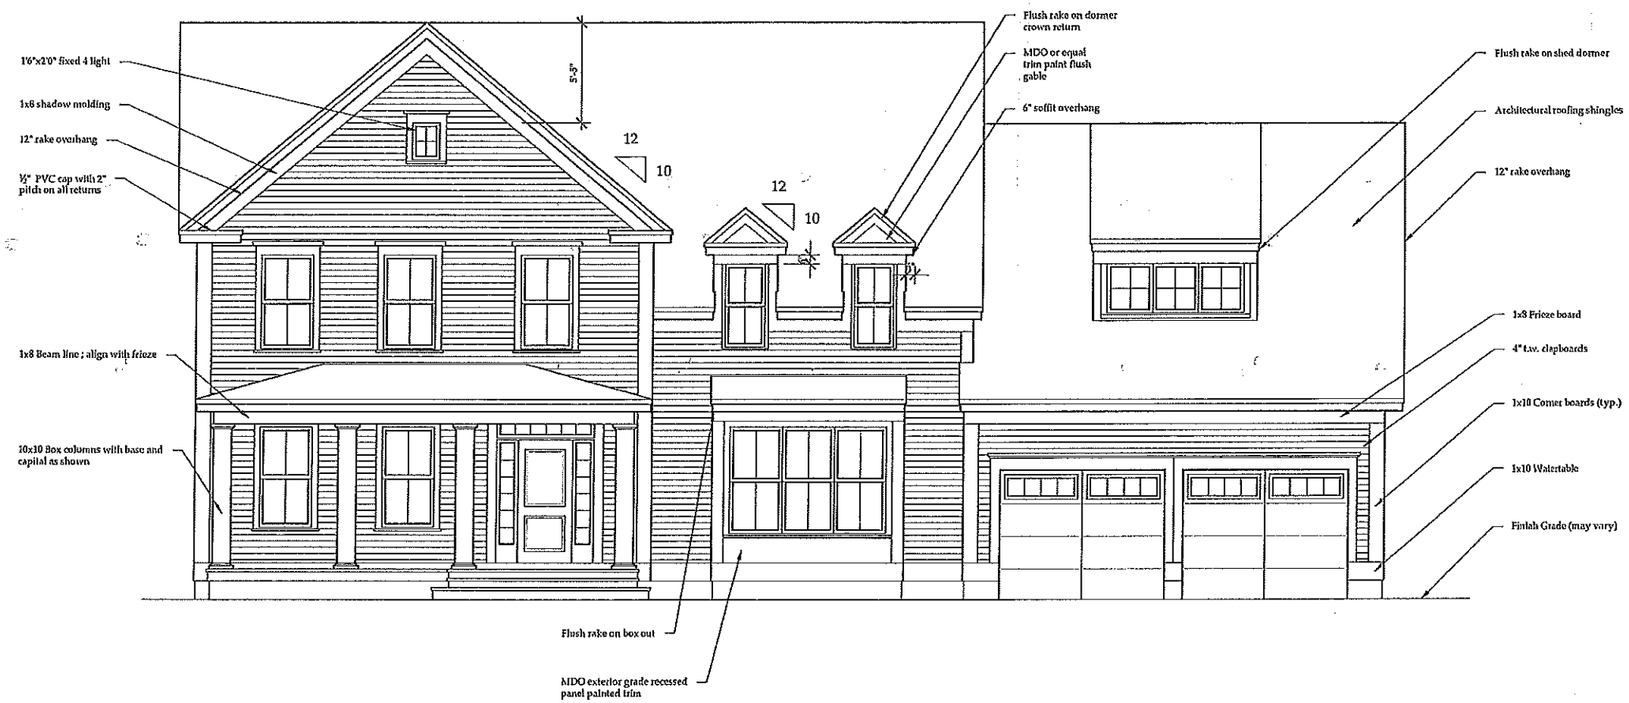

Front Elevation

CONTRACTOR TO VERIFY ALL DIMENSIONS AND STRUCTURAL MEMBERS PRIOR TO STARTING CONSTRUCTION. BUILDING SHOULD BE BUILT TO ALL STATE AND LOCAL BUILDING CODES.

JAD DESIGN GROUP INC.
P.O. BOX 728 AMHERST, NH 03031
PHONE: (603) 554-1199
www.jadhomes.com

Job : 2651
Ref :
Date: 4/26/17
Rev :

Hills Brothers Builders
Concord, MA

99 Nimrod
Concord, MA

Elevations
Scale : 1/8" = 1'-0"

SHEET
A-2.1

© COPYRIGHT 2017
JAD DESIGN GROUP INC.

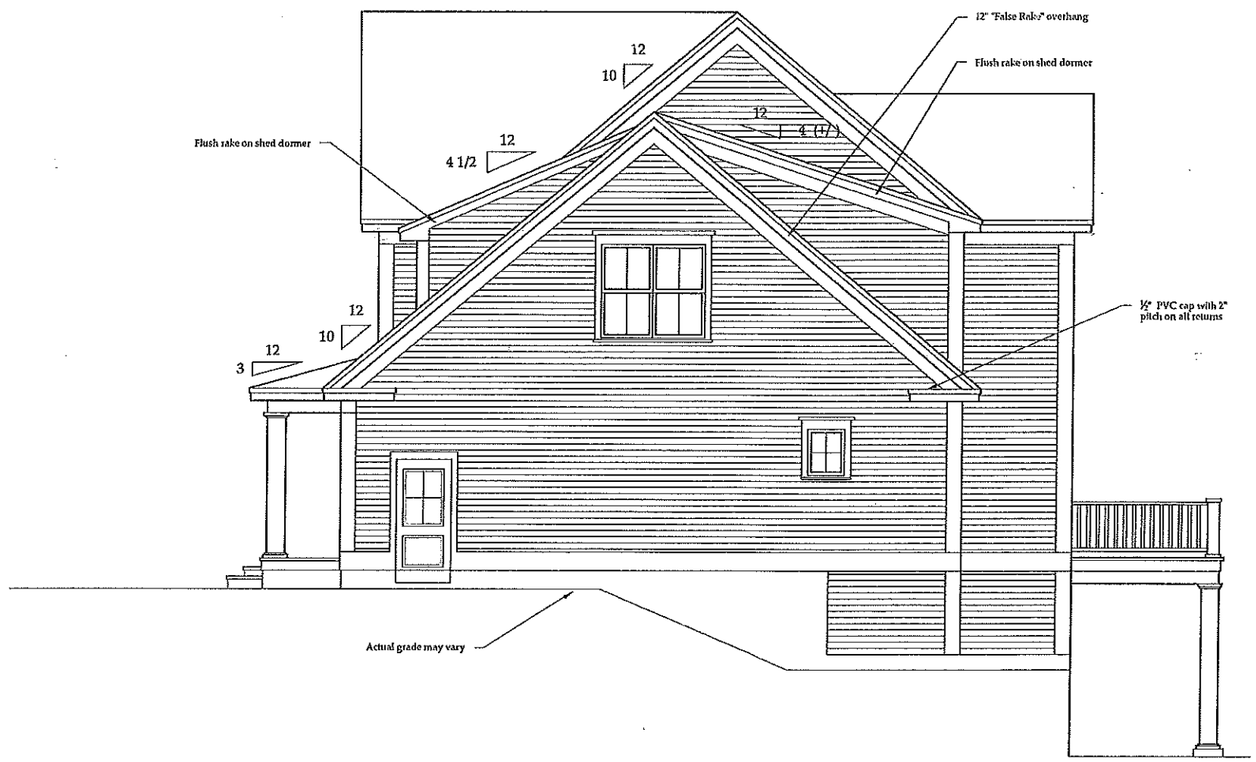

Right Side Elevation

CONTRACTOR TO VERIFY ALL DIMENSIONS AND STRUCTURAL MEMBERS PRIOR TO STARTING CONSTRUCTION. BUILDING IS TO MEET OR EXCEED ALL STATE AND LOCAL BUILDING CODES.

JAD DESIGN GROUP INC.
P.O. BOX 728 AMHERST, NH 03031
PHONE: (603) 554-1199
www.jadhomes.com

Job : 2651
Ref :
Date: 4/26/17
Rev :

Hills Brothers Builders
Concord, MA

99 Nimrod
Concord, MA

Elevations
Scale : 1/8" = 1'-0"

SHEET
A-2.2

© COPYRIGHT 2017
JAD DESIGN GROUP INC

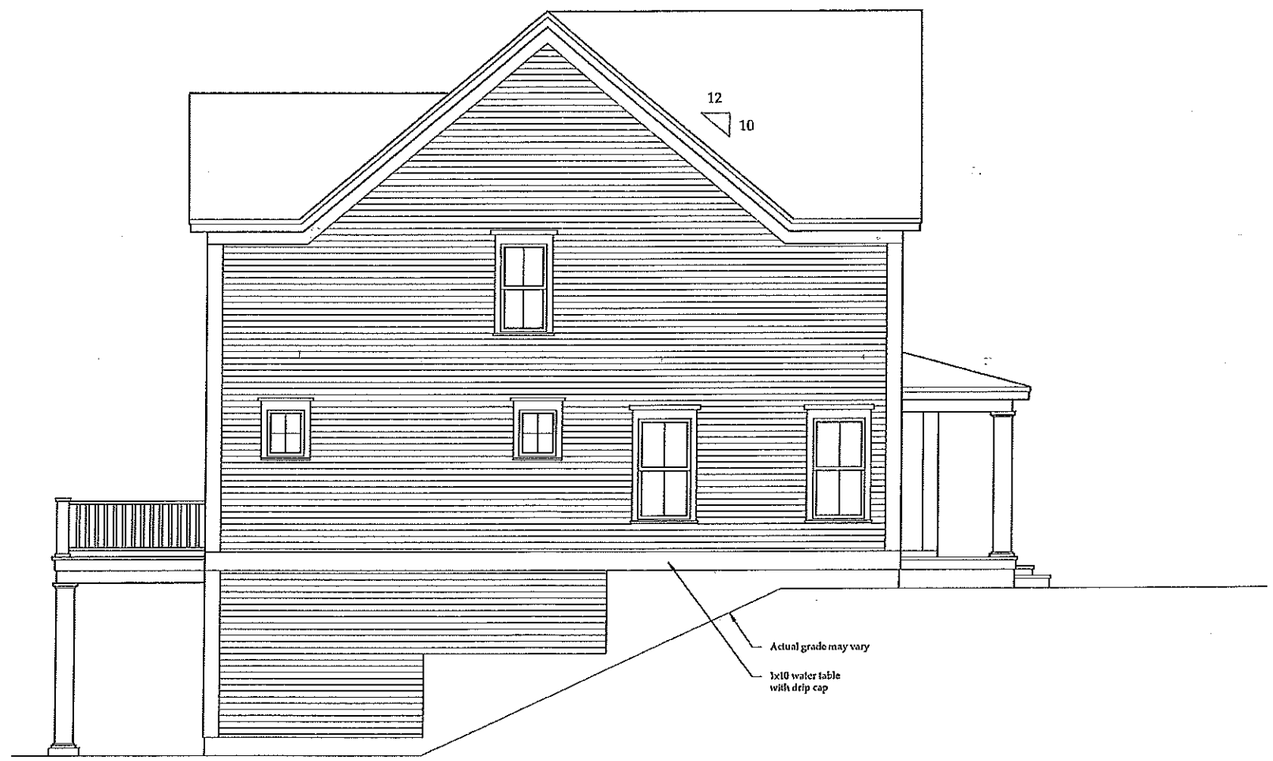

Left Side Elevation

CONTRACTOR TO VERIFY ALL DIMENSIONS AND STRUCTURAL MEMBERS PRIOR TO STARTING CONSTRUCTION. BUILDING ST O MEET OR EXCEED ALL STATE AND LOCAL BUILDING CODES.

JAD DESIGN GROUP INC.
P.O. BOX 728 AMHERST, NH 03031
PHONE: (603) 554-1199
www.jadhomes.com

Job : 2651
Ref :
Date: 4/26/17
Rev :

Hills Brothers Builders
Concord, MA

99 Nimrod
Concord, MA

Elevations
Scale : 1/8" = 1'-0"

SHEET
A-2.3

© COPYRIGHT
JAD DESIGN GROUP INC.

Rear Elevation

CONTRACTOR TO VERIFY ALL DIMENSIONS AND STRUCTURAL MEMBERS PRIOR TO STARTING CONSTRUCTION. BUILDING TO MEET OR EXCEED ALL STATE AND LOCAL BUILDING CODES.

JAD DESIGN GROUP INC.
P.O. BOX 728 AMHERST, NH 03031
PHONE: (603) 554-1199
www.jadhomes.com

Job : 2651
Ref :
Date: 4/26/17
Rev :

Hills Brothers Builders
Concord, MA

99 Nimrod
Concord, MA

Elevations
Scale : 1/8" = 1'-0"

SHEET
A-2.4

© COPYRIGHT
JAD DESIGN GROUP INC.