CONCORD
BRUCE FREEMAN RAIL TRAIL

STATE	FED. AID PROJ. NO.	SHEET NO.	TOTAL SHEETS
MASS.		020	175

GENERAL PLANS & PROFILE

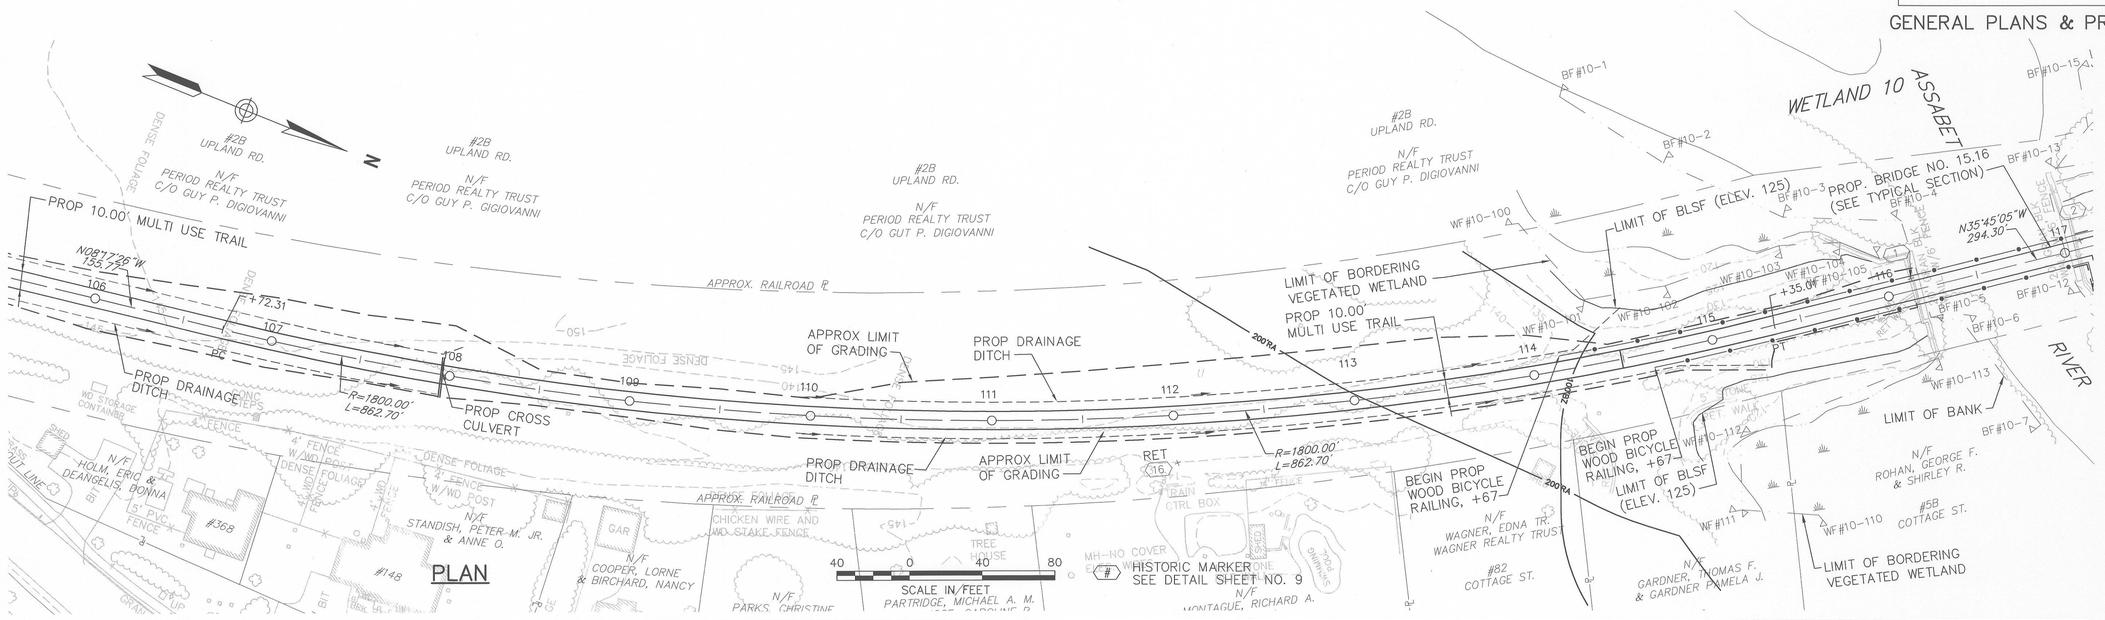

PLAN

CONT. ON SHEET 19

CONT. ON SHEET 20

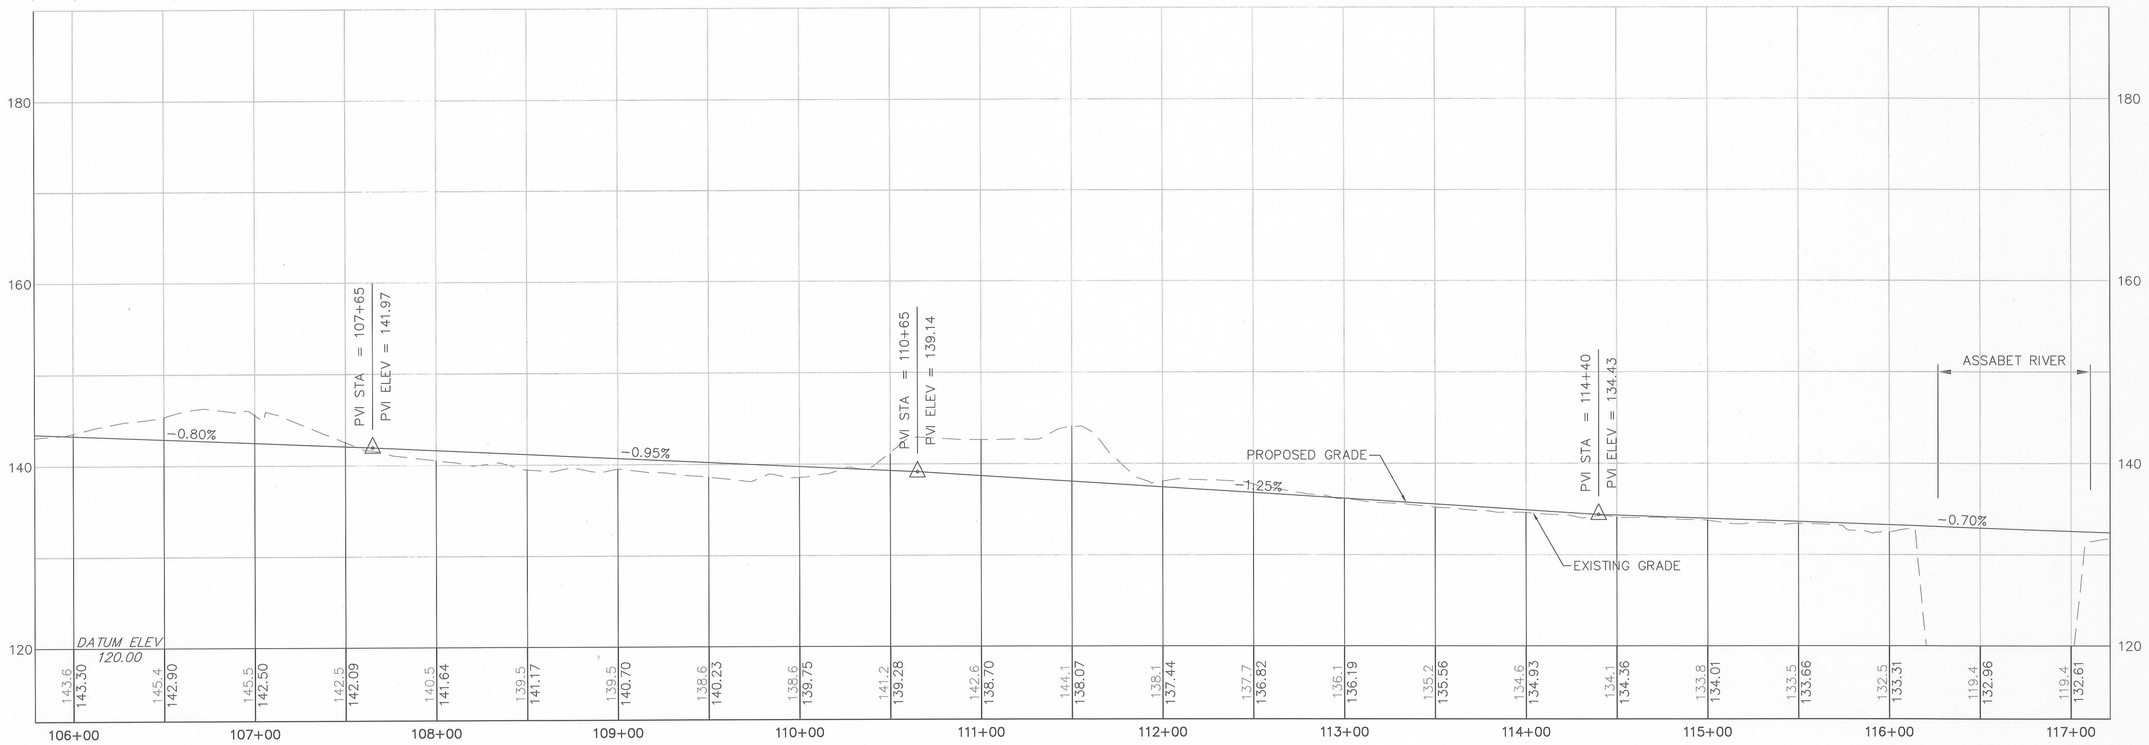

PROFILE

T:\10127.00\cad\te\planset\10127-BFT-GEN.dwg