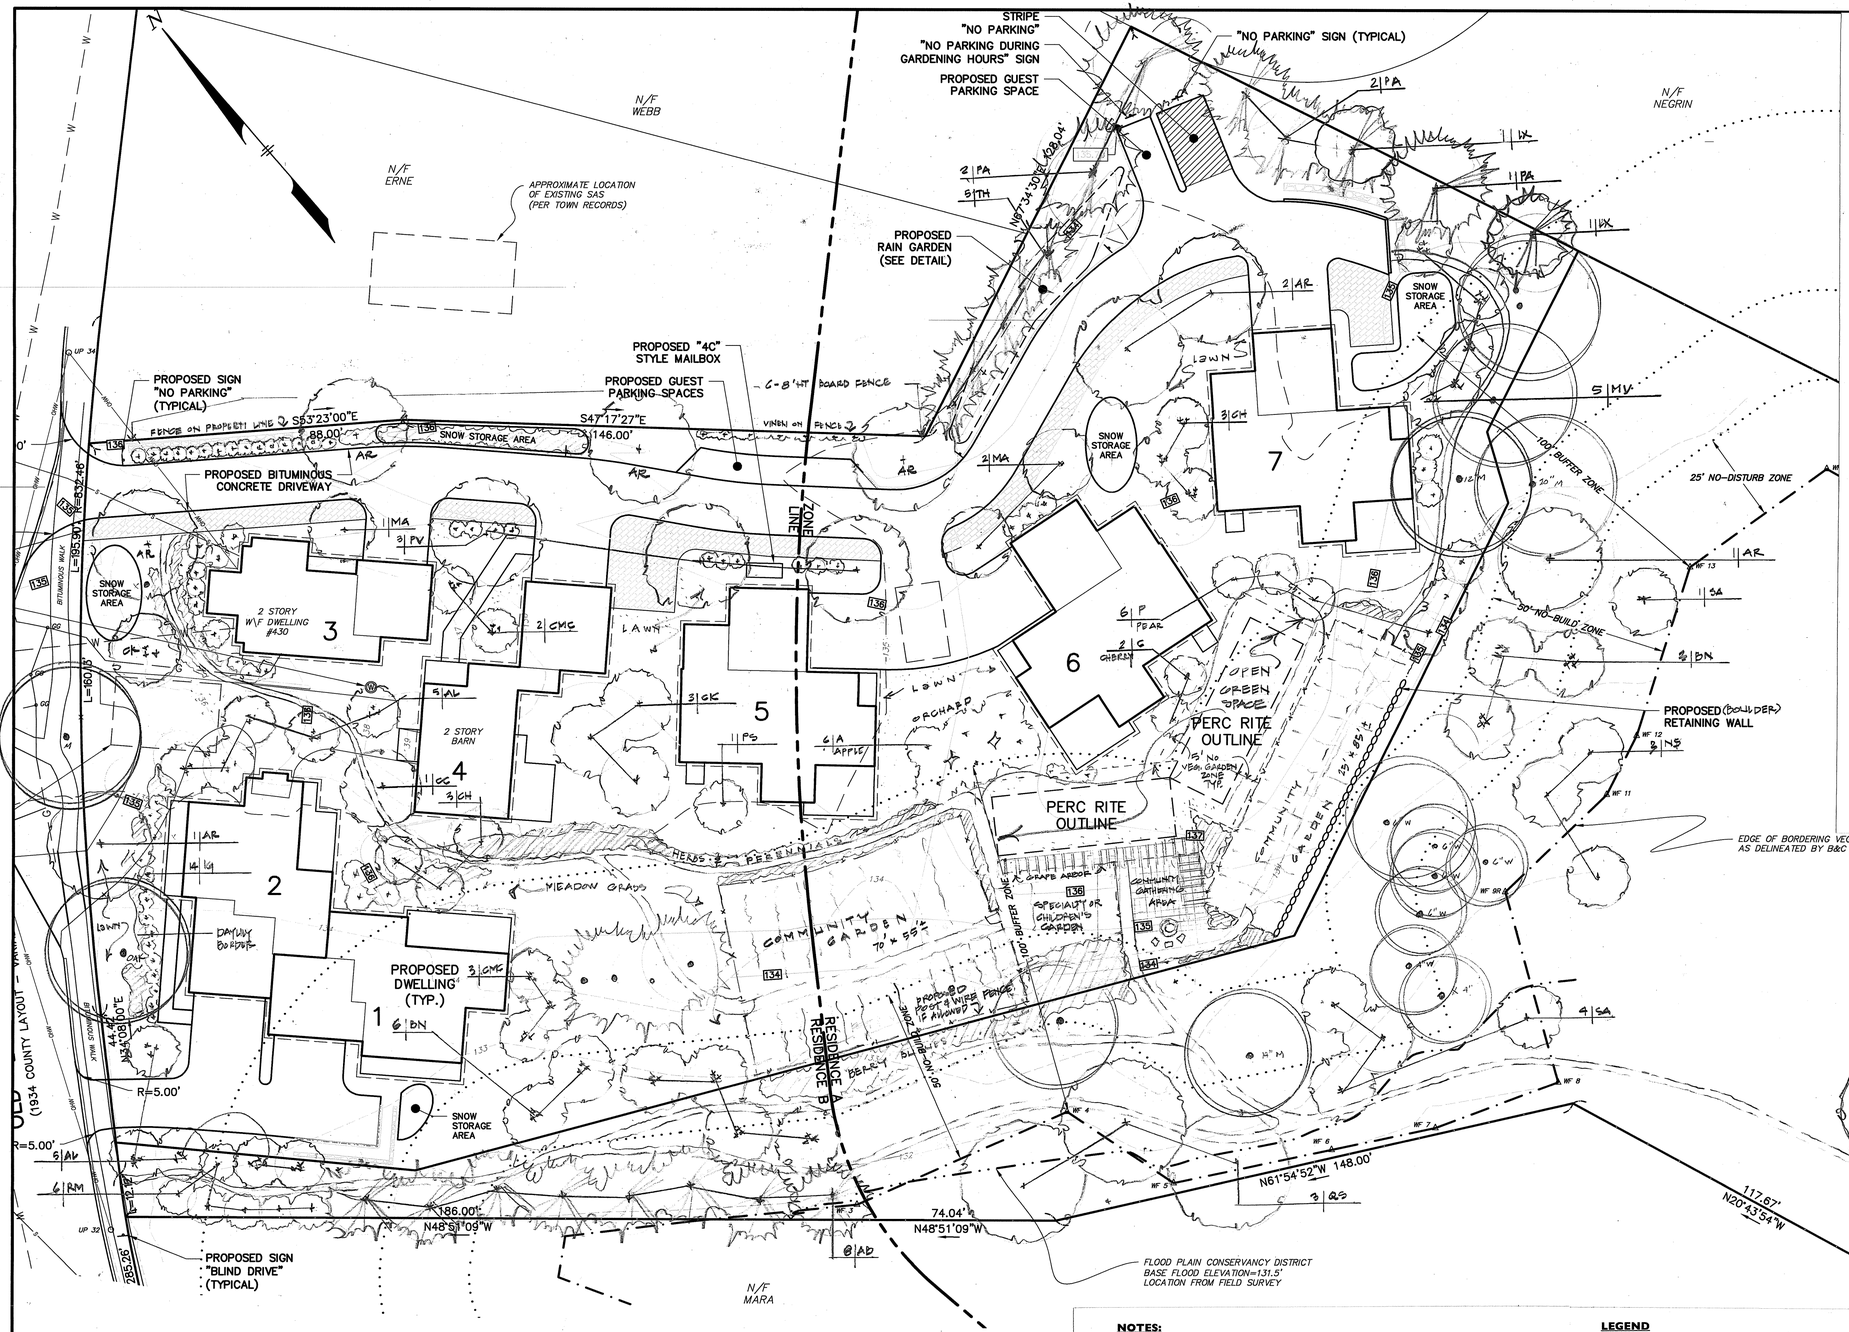

PLANT LIST- Concord Culinary Cottages

- Plants must be approved by landscape architect.(LA) Substitutions by LA only shall be made as needed, based on availability and condition of plant material.
** Plants with edible fruit.*

Symbol/Botanical Name	Common Name	No.	Size	Remarks
Deciduous Trees				
AL/Amelanchier Canadensis 'Autumn Brilliance'	Autumn Brilliance Serviceberry	10	7-8'Ht/clump	
AR/Acer rubrum 'Red Sunset'	Red Sunset Red Maple	8	3-3.5"C	
BN/Betula nigra 'Heritage'	Heritage River Birch	9	7-8'Clump	
CC/Cercis canadensis 'Forest Pansy'	Forest Pansy Redbud	1	3-3.5"C	
CH/Chionathus virginicus	White Fringetree	6	5-6'Ht	
CK/Cornus kousa var.	Kousa Dogwood	4	3-3.5"C	
*CMC/Cornus mas	Clump Cornelian Cherry	6	7-8'Clump	
LX/Larix laricina	American Larch	2	3-3.5"C	
MA/Malus 'Red Jewel'	Red Jewel Crabapple	3	2-2.5"	
MV/Magnolia virginiana	Sweetbay Magnolia	5	5-6'Clump	
NY/Nyssa sylvatica	Tupelo	3	#5	
PS/Prunus subhirtella 'Autumnalis'	Autumn Higan Cherry	1	2.5-3"C	
*PV/Prunus virginiana 'Shubert'	Canada Red Chokecherry	3	3-3.5"C	
QS/Quercus bicolor	Swamp White Oak	3	#7	
*SA/Sassafras albidum	Common Sassafras	5	#5	Edible leaves
SW/Salix alba	Willow	3	2-2.5"C	
Evergreen Trees				
AB/Abies balsamea	Balsam Fir	8	8-10'Ht	
PA/Picea abies	Norway Spruce	5	8-10'Ht	
TH/Thuja plicata 'Virescens'	Virescens Western Arborvitae	5	7-8'HT	
Fruit Trees, Shrubs & Vines				
*Apple		6	3-3.5"C	
*Pear		6	3-3.5"C	
*Cherry		2	3-3.5"C	
*Blueberry (High & Low Bush)		100	#1	To be naturalized in place of removed invasives
*Concord Grape		8	#2	
*Raspberry		30	#1	
Shrubs (Quantities are estimates)				
CS/Cornus sericea 'Ivory Halo'	Ivory Halo Redtwig Dogwood	8	2-3'Ht	Red stems in winter/ white fls in spring
FS/Forsythia 'Lynnwood Gold'	Lynnwood Gold Forsythia	15	3-4'Ht	
HA/Hamamalis virginiana 'Harvest Moon'	Harvest Moon Witchhazel	10	4-5'Ht Multi-stem	
HI/Hibiscus syriacus	Rose of Sharon	3	5-6'Ht	
HQ/Hydrangea quercifolia	Oakleaf Hydrangea	15	3-4'Ht	
IG/Ilex glabra 'Shamrock'	Shamrock Inkberry	30	3-3.5'Ht	Evergreen; black berries
IV/Ilex verticillata 'Red Sprite'	Red Sprite Winterberry	24	#2	Red berries/winter; to be naturalized in place of removed invasives
RM/Rhododendron maximum	Rosebay Rhododendron	11	3-4'Ht	
RC/Rhododendron maximum 'Roseum'	Roseum Rosebay Rhododendron	11	2.5--3'Ht	
SY/Syringa vulgaris var.	Common Lilac/Varieties TBD	9	4-5'Ht	Full/LA to select var. at nursery
*VI/Viburnum trilobum	American Cranberry Viburnum	30	#2	To be naturalized in place of removed invasives

NOTES:

1. Invasive removal procedures shall be as noted in narrative submitted to Town of Concord Natural Resources Commission.
2. Buffer Zone proposed plantings and pathways are schematic only. Plants and pathways shall be located on site to avoid disturbance of existing plants. Paths shall be earthen only.
3. All existing trees to remain near proposed homes and pedestrian pathways, other than those in the buffer zone, shall be evaluated for health and safety by a certified arborist. Trees that are deemed unsafe shall be discussed with the NRC staff prior to being removed.
4. Existing trees to remain shall be pruned and fertilized for health, as necessary, by a certified arborist.

LEGEND

- Existing tree to Remain
- Proposed Deciduous Tree
- Proposed Coniferous Tree
- Proposed Shrub
- Proposed Herb and Perennial Garden Beds

CONCORD ZONING BOARD OF APPEALS

APPROVAL DATE: _____

ENDORSEMENT DATE: _____

I, CLERK OF THE TOWN OF CONCORD, MASSACHUSETTS HEREBY CERTIFY THE NOTICE OF APPROVAL OF THIS PLAN BY THE CONCORD ZONING BOARD OF APPEALS HAS BEEN RECEIVED AND RECORDED AT THIS OFFICE AND NO APPEAL WAS RECEIVED DURING THE TWENTY DAYS NEXT AFTER SUCH RECEIPT AND RECORDING OF SAID NOTICE.

DATE

TOWN CLERK

CONCORD CULINARY HOMES

A PLANNED RESIDENTIAL DEVELOPMENT

CONCORD, MASSACHUSETTS

LANDSCAPE PLAN

FOR: ZUR ATTIAS
SCALE: 1"=20'
APRIL 27, 2018
REVISED: OCTOBER 23, 2018
11/9/18 EA

KIM AHERN LANDSCAPE ARCHITECTS
40 FOSTER STREET LITTLETON, MASSACHUSETTS 01460

0 10 20 40 60 80 FT

MASSACHUSETTS KIM L. AHERN REGISTERED LANDSCAPE ARCHITECT NO. 744