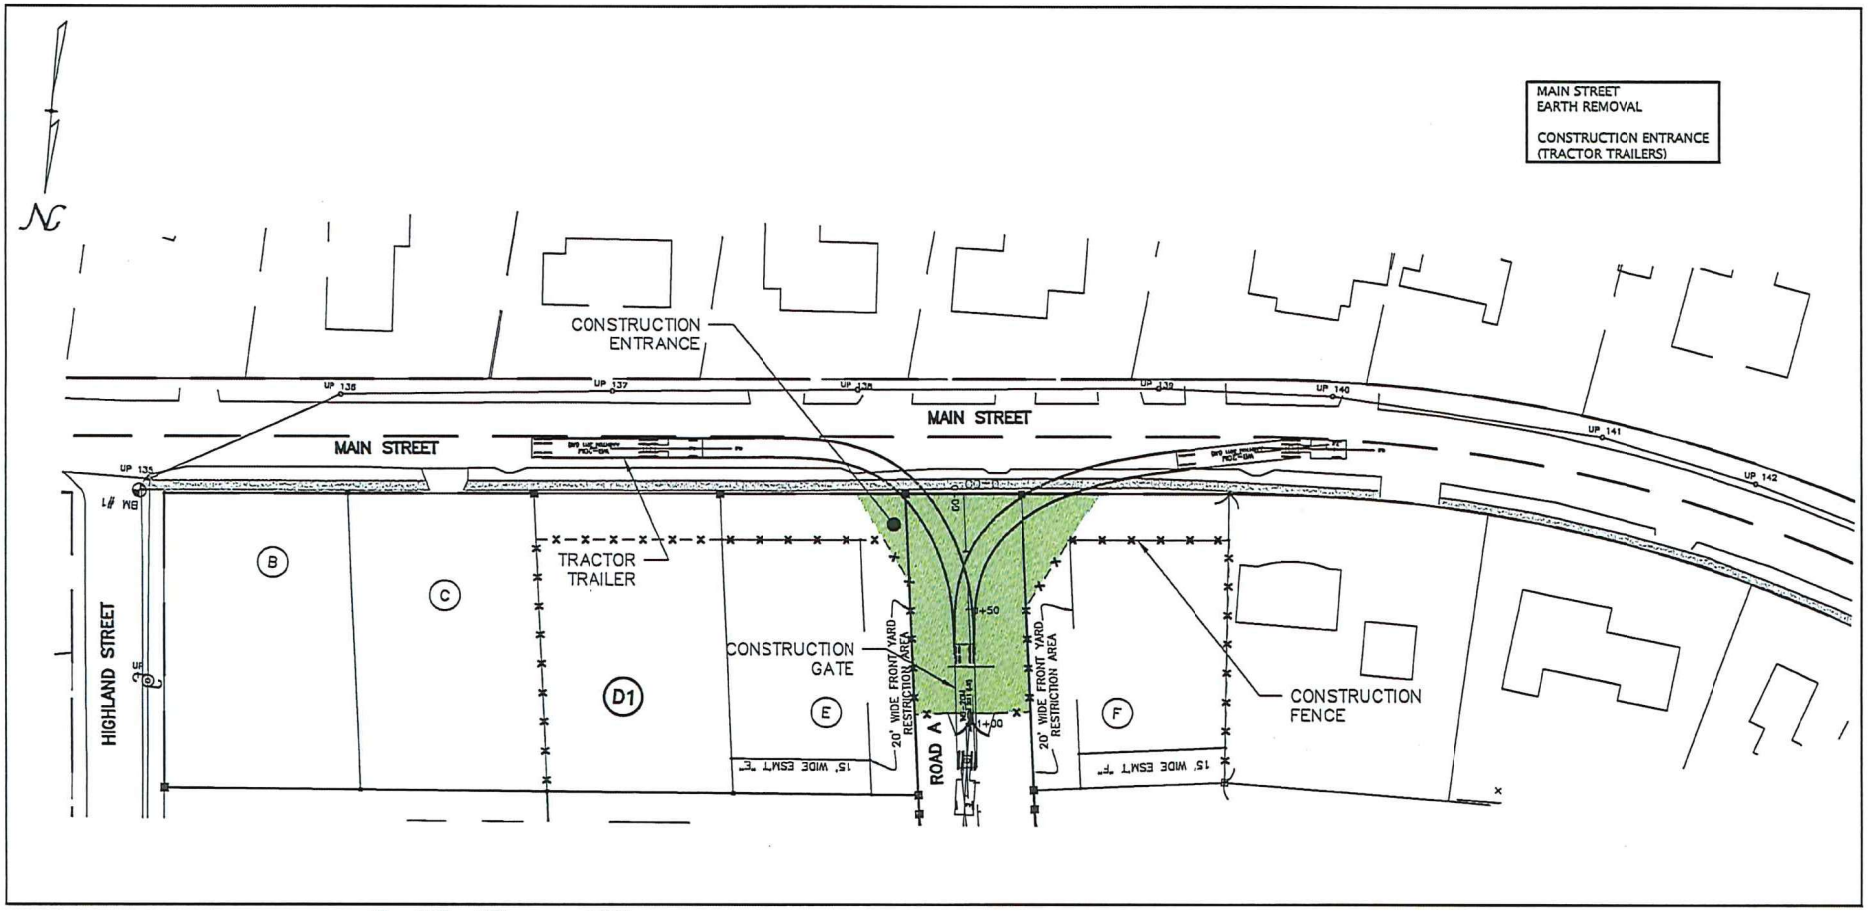

0' 25' 50' 100'

SCALE: 1" = 50'

OCTOBER 29, 2020

WILLIAMS & SPARAGES

MAIN STREET AT ROAD A
CONSTRUCTION ENTRANCE SKETCH
FIG. 2