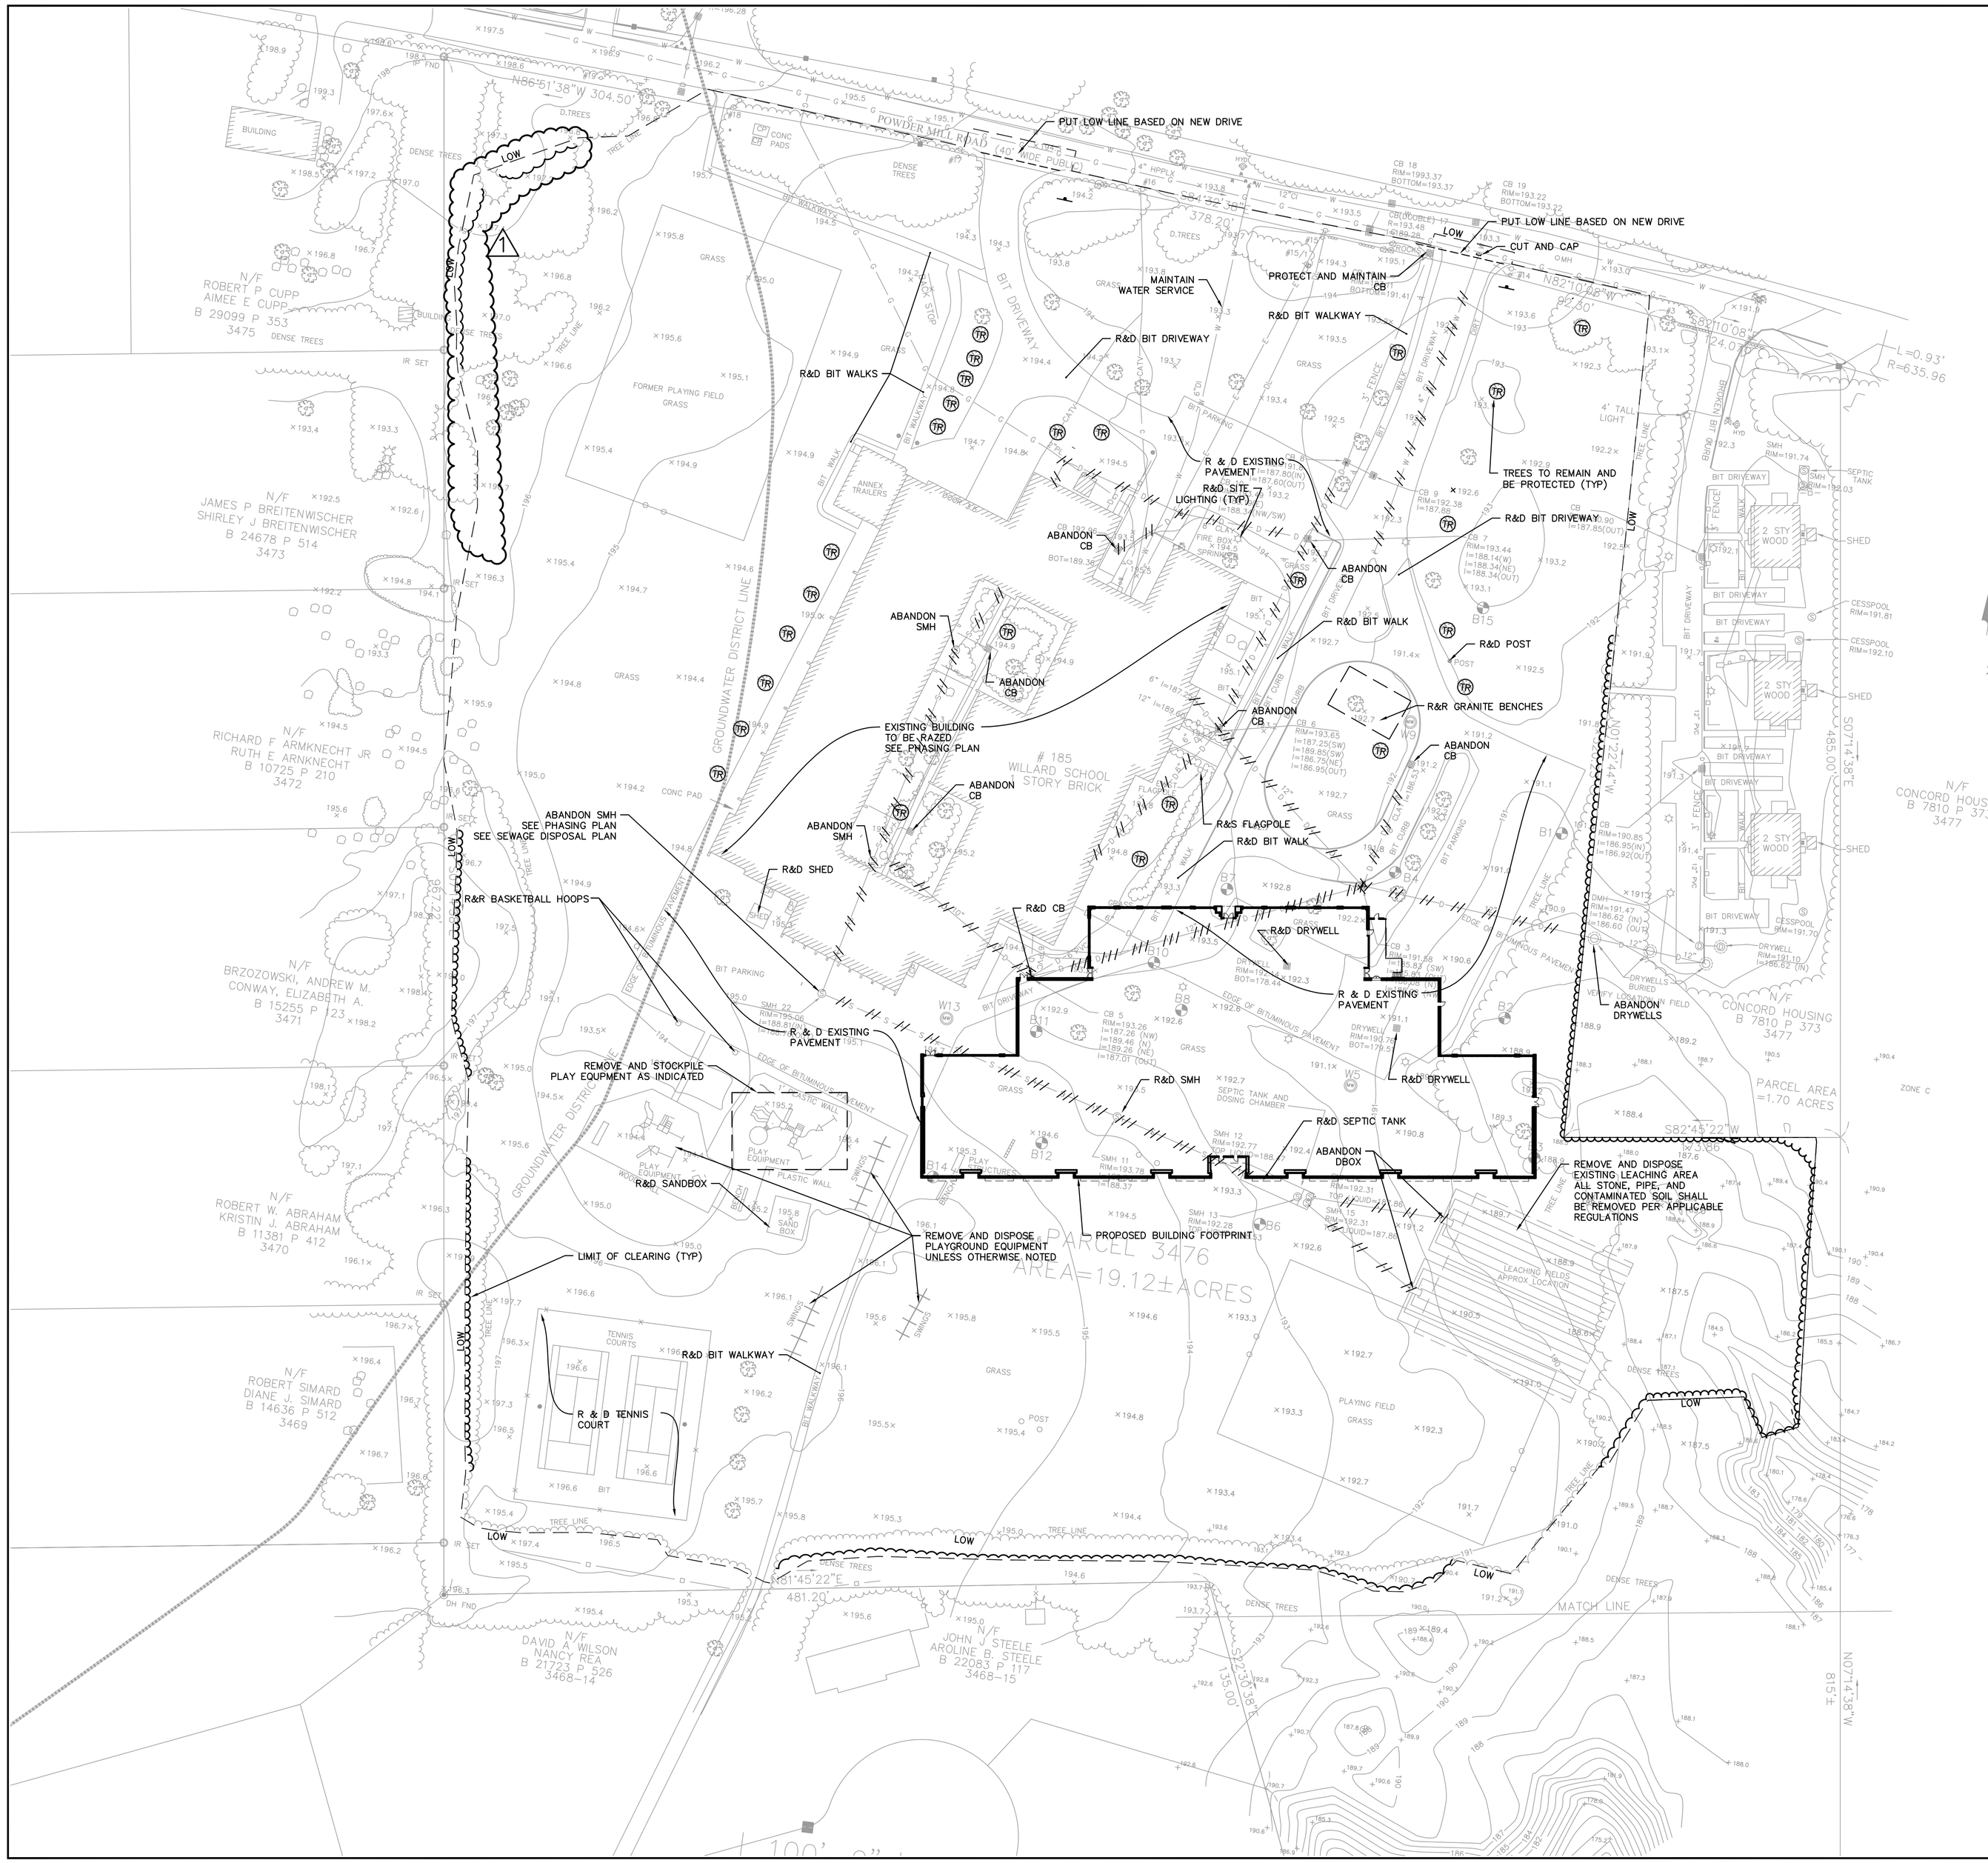

DEMOLITION NOTES

1. INSTALL EROSION CONTROL MEASURES BEFORE DEMOLITION WORK BEGINS.

2. REMOVE ALL UTILITIES AND UTILITY STRUCTURES WITHIN PROPOSED BUILDING FOOTPRINTS EXCEPT AS NOTED ON UTILITY PLANS AND/OR MEP PLANS.

3. THE CONTRACTOR SHALL COMPLY WITH MASSACHUSETTS GENERAL LAWS CHAPTER 82, SECTION 40, AS AMENDED, WHICH STATES THAT NO ONE MAY EXCAVATE IN THE COMMONWEALTH OF MASSACHUSETTS EXCEPT IN AN EMERGENCY WITHOUT 72 HOURS NOTICE, EXCLUSIVE OF SATURDAYS, SUNDAYS, AND LEGAL HOLIDAYS, TO NATURAL GAS PIPELINE COMPANIES, AND MUNICIPAL UTILITY DEPARTMENTS THAT SUPPLY GAS, ELECTRICITY, TELEPHONE, OR CABLE TELEVISION SERVICE IN OR TO THE CITY OR TOWN WHERE THE EXCAVATION IS TO BE MADE. THE CONTRACTOR SHALL CALL "DIG SAFE" AT 1-888-DIG-SAFE.

4. SEE LANDSCAPE PLANS FOR INDIVIDUAL TREES TO BE SAVED.

5. ALL UTILITIES INDICATED AS TO BE ABANDONED THAT FALL WITHIN A PROPOSED BUILDING FOOTPRINT SHALL BE REMOVED AND DISPOSED.

6. SEE PHASING PLAN FOR DEMOLITION PHASING

7. SEE SEWAGE DISPOSAL PLAN FOR EXISTING BUILDING TEMPORARY CONNECTION TO PROPOSED SEWAGE DISPOSAL SYSTEM.

DEMOLITION LEGEND

-//-//-	LINE TO BE ABANDONED
-///-///-	LINE TO BE REMOVED AND DISPOSED
- - - - - - - -	SAWCUT
⌒⌒⌒	LIMIT OF CLEARING
APPROX.	APPROXIMATE
DIAM.	DIAMETER
R&S	REMOVE AND STOCKPILE
R&D	REMOVE AND DISPOSE
R&R	REMOVE AND RELOCATE
⊓	CUT AND CAP

SCALE:
1" = 40'
40 20 0 40 80

Willard Elementary School

185 Powder Mill Road
Concord, MA

The Office of Michael Rosenfeld, Inc., *Architects*
543 Massachusetts Avenue, West Acton, MA 01720

www.mlrarchitects.com
Lexington, Boston, Acton
Boston, MA 02111-2403
T: (617) 338-0063
F: (617) 338-6412

Nitsch Engineering
185 Lincoln Street, Suite 1200
Boston, MA 02111-2403
T: (617) 338-0063
F: (617) 338-6412

- Civil Engineering
- Land Surveying
- Transportation Engineering
- Planning
- GIS Services

Rev. No.	Date:	Description:
1	2-27-09	BASEBALL FIELD REVISIONS

Title: SITE DEMOLITION PLAN

Date: 04/17/08 ©OMR, Inc.
Scale: 1"=40'
Drawn: TJM
Checked: SAB

Job No.: 0702.00

Drawing No.: C

C0.1

E:\CADDDATA\63496\63496site.dwg