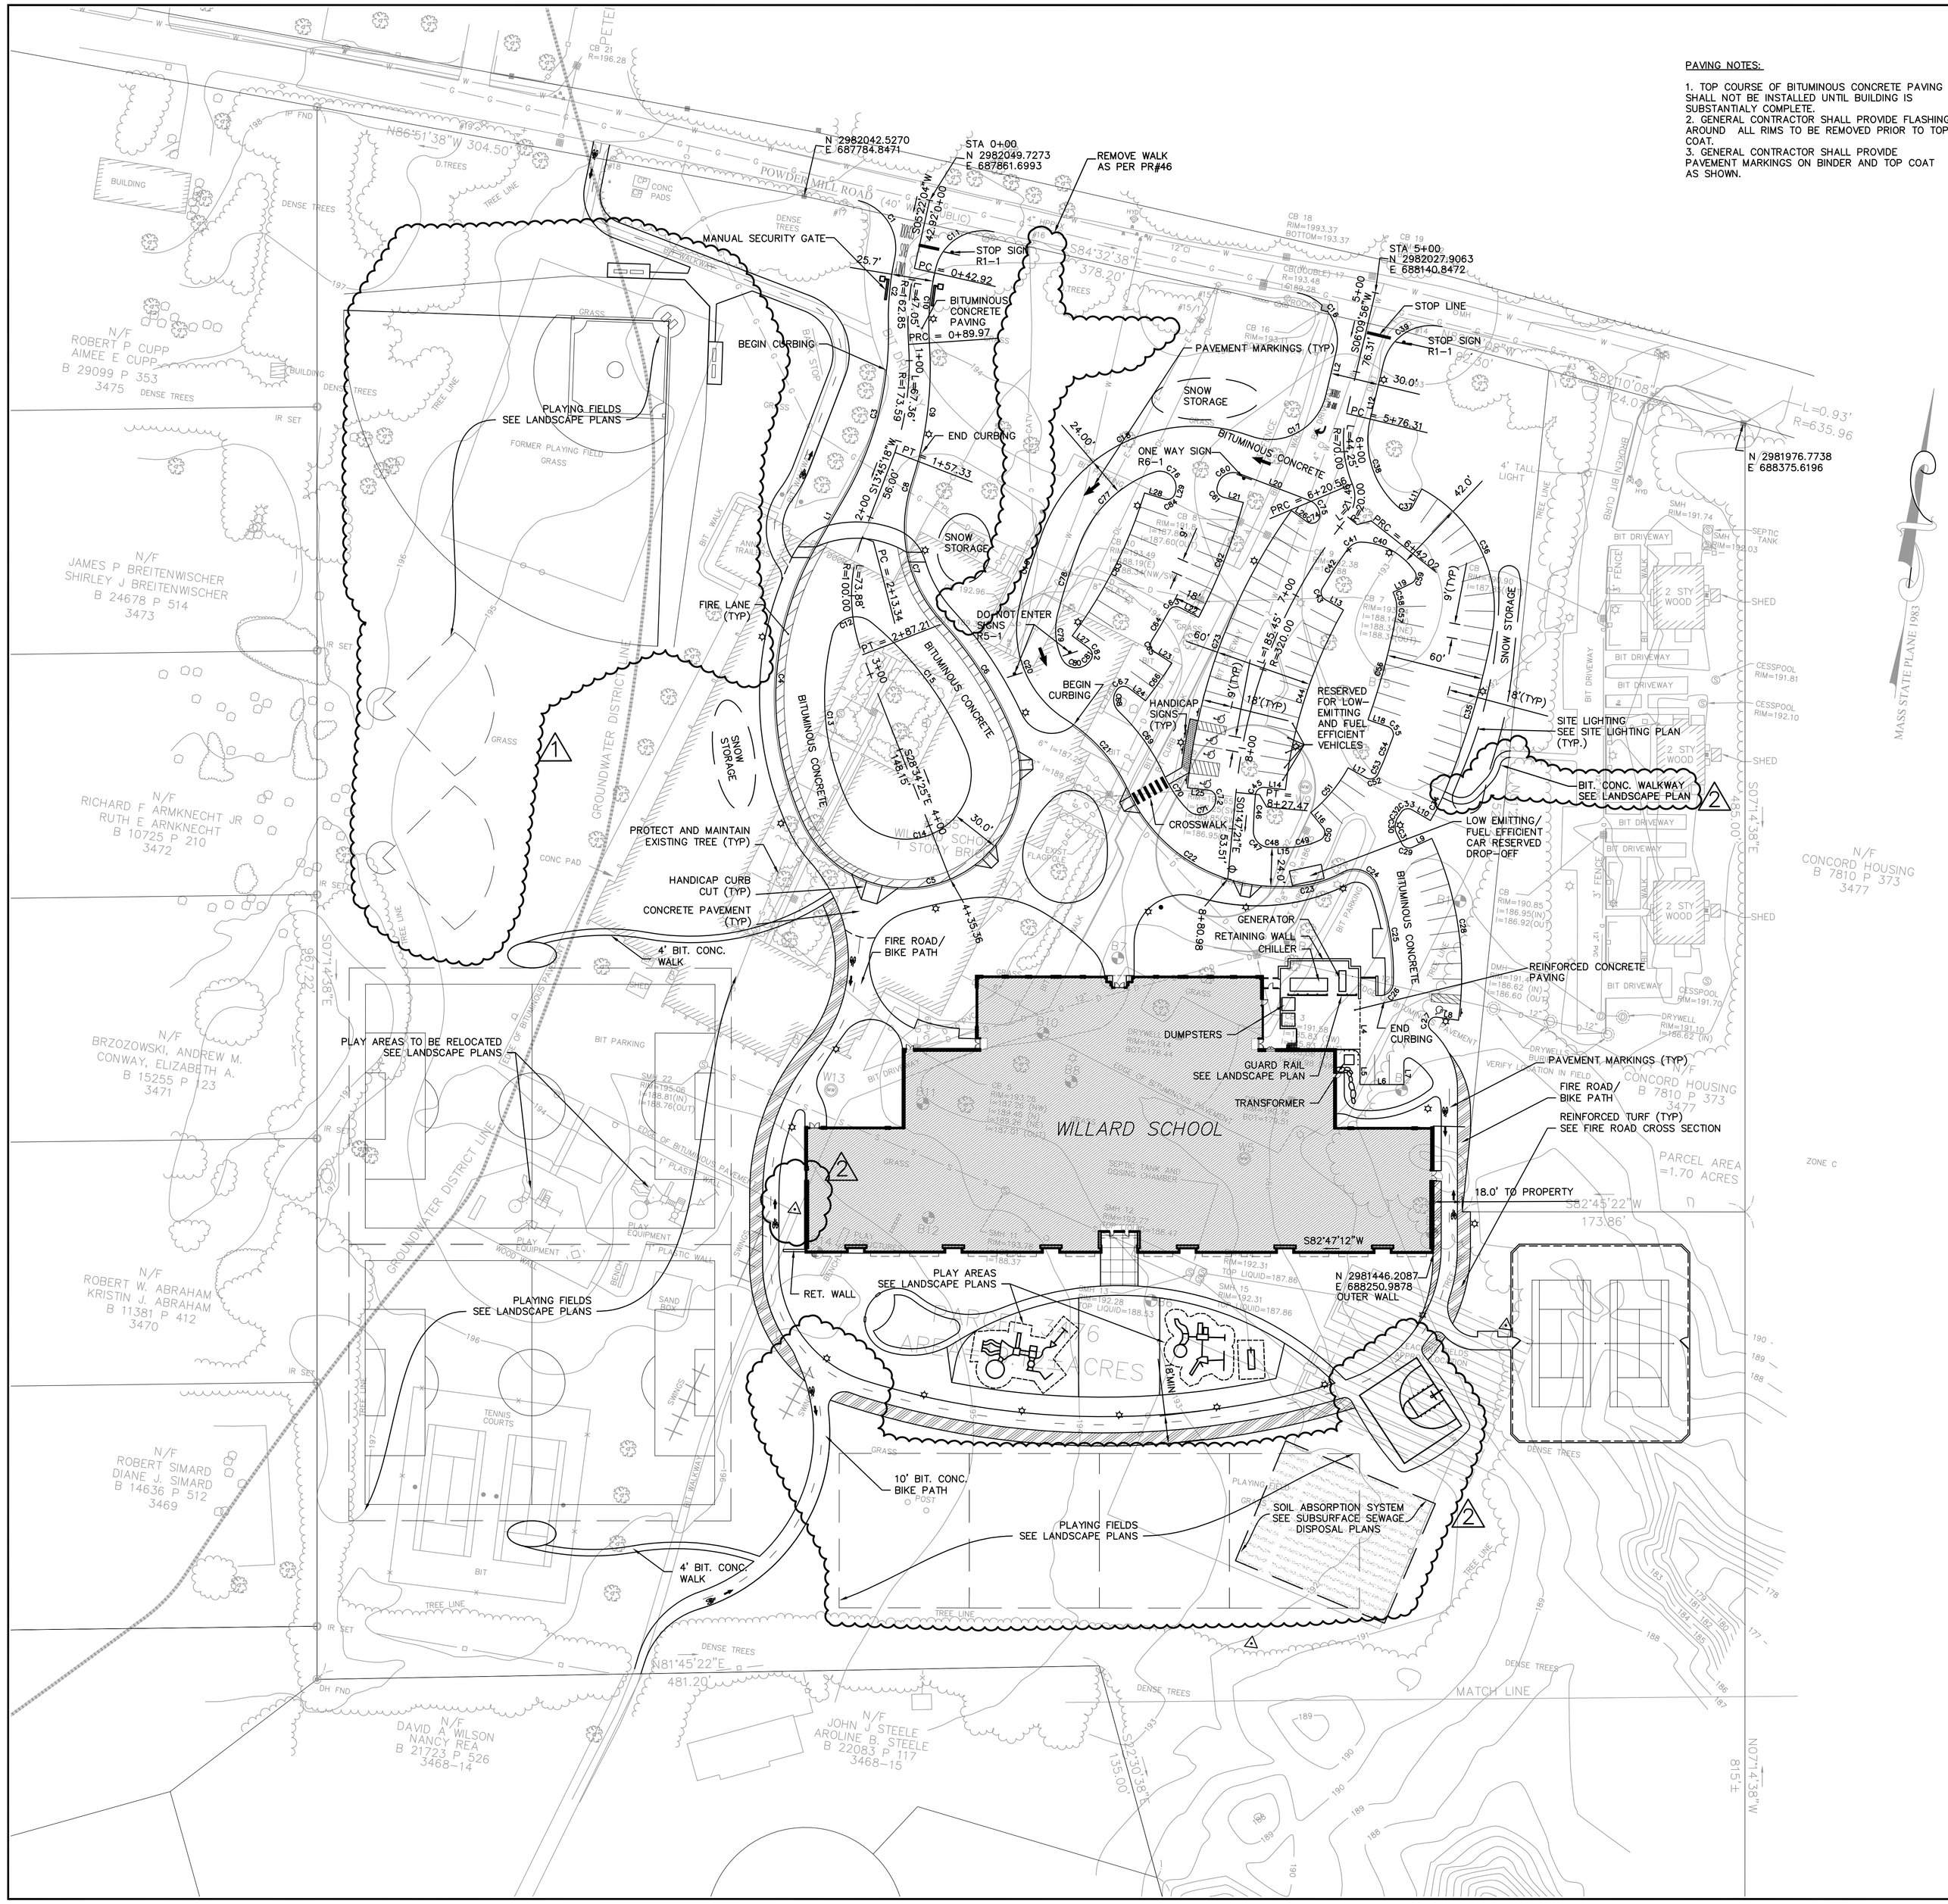

PAVING NOTES:

1. TOP COURSE OF BITUMINOUS CONCRETE PAVING SHALL NOT BE INSTALLED UNTIL BUILDING IS SUBSTANTIALY COMPLETE.
2. GENERAL CONTRACTOR SHALL PROVIDE FLASHING AROUND ALL RIMS TO BE REMOVED PRIOR TO TOP COAT.
3. GENERAL CONTRACTOR SHALL PROVIDE PAVEMENT MARKINGS ON BINDER AND TOP COAT AS SHOWN.

LINE TABLE

LINE	LENGTH	BEARING
L1	31.27	S22°47'12"W
L2	27.69	S06°09'56"W
L3	12.33	N82°47'12"E
L4	35.00	N07°12'48"W
L5	16.74	N07°12'48"W
L6	27.00	S82°47'12"W
L7	13.75	S07°12'48"E
L8	13.47	S89°11'28"E
L9	13.07	N57°58'41"E
L10	13.09	S66°55'18"E
L11	12.03	N20°13'49"E
L12	35.52	S06°09'56"W
L13	12.96	N67°46'07"W
L14	12.96	S89°06'43"W
L15	6.64	N82°47'12"E
L16	11.77	S46°37'00"E
L17	12.88	S68°21'41"E
L18	12.93	S78°17'45"E
L19	12.65	N56°39'51"E
L20	46.22	S76°20'04"E
L21	13.04	S82°08'45"E
L22	13.04	S69°43'07"E
L23	13.04	S64°22'48"E
L24	13.10	S60°23'46"E
L25	13.12	S89°06'43"W
L26	11.91	N61°38'00"W
L27	12.96	N60°34'57"W
L28	12.96	S80°08'42"E
L29	1.16	S08°48'05"W

CURVE TABLE

CURVE	LENGTH	RADIUS
C1	46.32	30.00
C2	41.70	175.00
C3	110.13	200.00
C4	179.68	185.00
C5	218.43	70.00
C6	79.69	235.00
C7	83.61	85.00
C8	9.19	125.00
C9	85.66	224.00
C10	43.34	150.00
C11	47.21	30.00
C12	30.17	15.00
C13	104.38	155.00
C14	124.82	40.00
C15	98.00	205.00
C16	48.77	30.00
C17	59.05	35.00
C18	157.04	100.00
C19	45.30	500.00
C20	82.80	65.00
C21	58.87	100.00
C22	114.54	100.00
C23	35.53	70.00
C24	25.82	15.00
C25	64.92	158.00
C26	12.14	8.00
C27	11.53	4.50
C28	114.60	200.00
C29	7.72	5.00
C30	10.86	10.00
C31	6.46	182.00
C32	3.69	137.00
C33	7.68	5.00
C34	21.99	155.00
C35	99.19	500.00
C36	106.26	83.00
C37	8.90	5.00
C38	61.37	55.00
C39	46.92	30.00
C40	38.70	41.00
C41	9.78	10.00
C42	29.02	308.00
C43	7.94	5.00
C44	117.02	290.00
C45	7.94	5.00
C46	22.19	308.00
C47	15.28	10.00
C48	4.95	76.00
C49	21.02	46.00
C50	9.01	5.00
C51	36.05	95.00
C52	8.09	5.00
C53	7.96	113.00
C54	16.85	458.00
C55	7.95	5.00
C56	64.93	440.00
C57	8.83	32.00
C58	7.40	23.00
C59	8.55	5.00
C60	16.91	10.00
C61	7.78	5.00
C62	75.91	350.00
C63	7.78	5.00
C64	21.08	332.00
C65	7.78	5.00
C66	28.25	350.00
C67	7.78	5.00
C68	14.84	10.00
C69	48.32	124.12
C70	26.25	76.00
C71	22.94	10.00
C72	7.70	5.00
C73	184.21	350.00
C74	11.23	5.00
C75	11.53	10.00
C76	21.82	10.00
C77	67.40	76.00
C78	43.12	476.00
C79	28.55	41.00
C80	20.45	10.00
C81	1.29	308.00
C82	7.94	5.00
C83	99.02	290.00
C84	7.94	5.00

SCALE:
1" = 40'
40 20 0 40 80

Willard Elementary School

185 Powder Mill Road
Concord, MA

The Office of Michael Rosenfeld, Inc., *Architects*
543 Massachusetts Avenue, West Acton, MA 01720

Nitsch Engineering
www.nitschengineering.com
185 Linden Street, Suite 200
Boston, MA 02111-2403
T: (617) 338-0063
F: (617) 338-6472

- Civil Engineering
- Land Surveying
- Transportation Engineering
- Planning
- GIS Services

Rev. No.	Date:	Description:
1	2-27-09	BASEBALL FIELD REVISIONS
2	2-27-09	GENERAL REVISIONS

Title: VEHICULAR PAVEMENT LAYOUT PLAN

Date: 04/17/08 ©OMR, Inc.
Scale: 1"=40'
Drawn: TJM
Checked: SAB

Job No.: 0702.00

Drawing No.: C

C1.0

E:\CADDATA\63945\63945ds.dwg