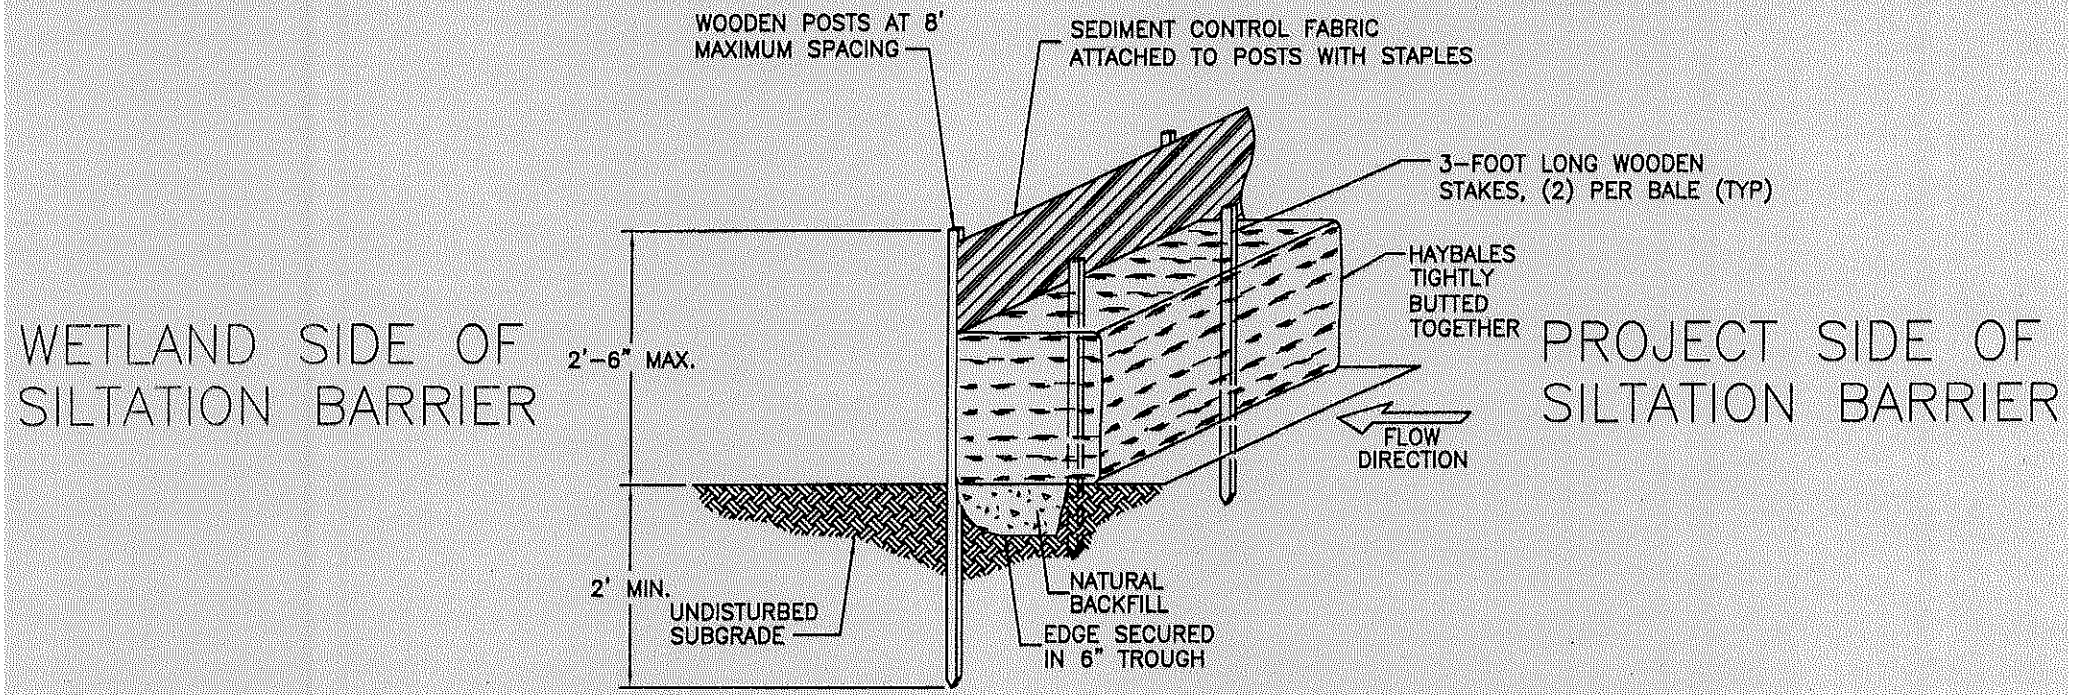

SILTATION BARRIER DETAIL

NO SCALE

NOTES:

1. SILT FENCE SHALL BE INSTALLED USING EITHER A TRENCHING MACHINE (IE. DITCHWITCH) OR MANUALLY BY HAND. APPROVAL MUST BE OBTAINED FROM THE NATURAL RESOURCES ADMINISTRATOR FOR ANY OTHER METHOD PROPOSED.

2. IF ANY EXISTING NATURAL VEGETATION IS PROPOSED TO BE REMOVED FOR THE INSTALLATION OF EROSION CONTROLS, PERMISSION MUST BE GRANTED BY THE NATURAL RESOURCES ADMINISTRATOR. CARE SHALL BE TAKEN TO NOT DISTURB ROOTS FOR INSTALLATION NEAR TREES AND SHRUBS.

3. ANY DEBRIS SUCH AS BROKEN STAKES, TRASH, AND PLASTIC TIES SHALL BE REMOVED AND DISPOSED OFPROPERLY.