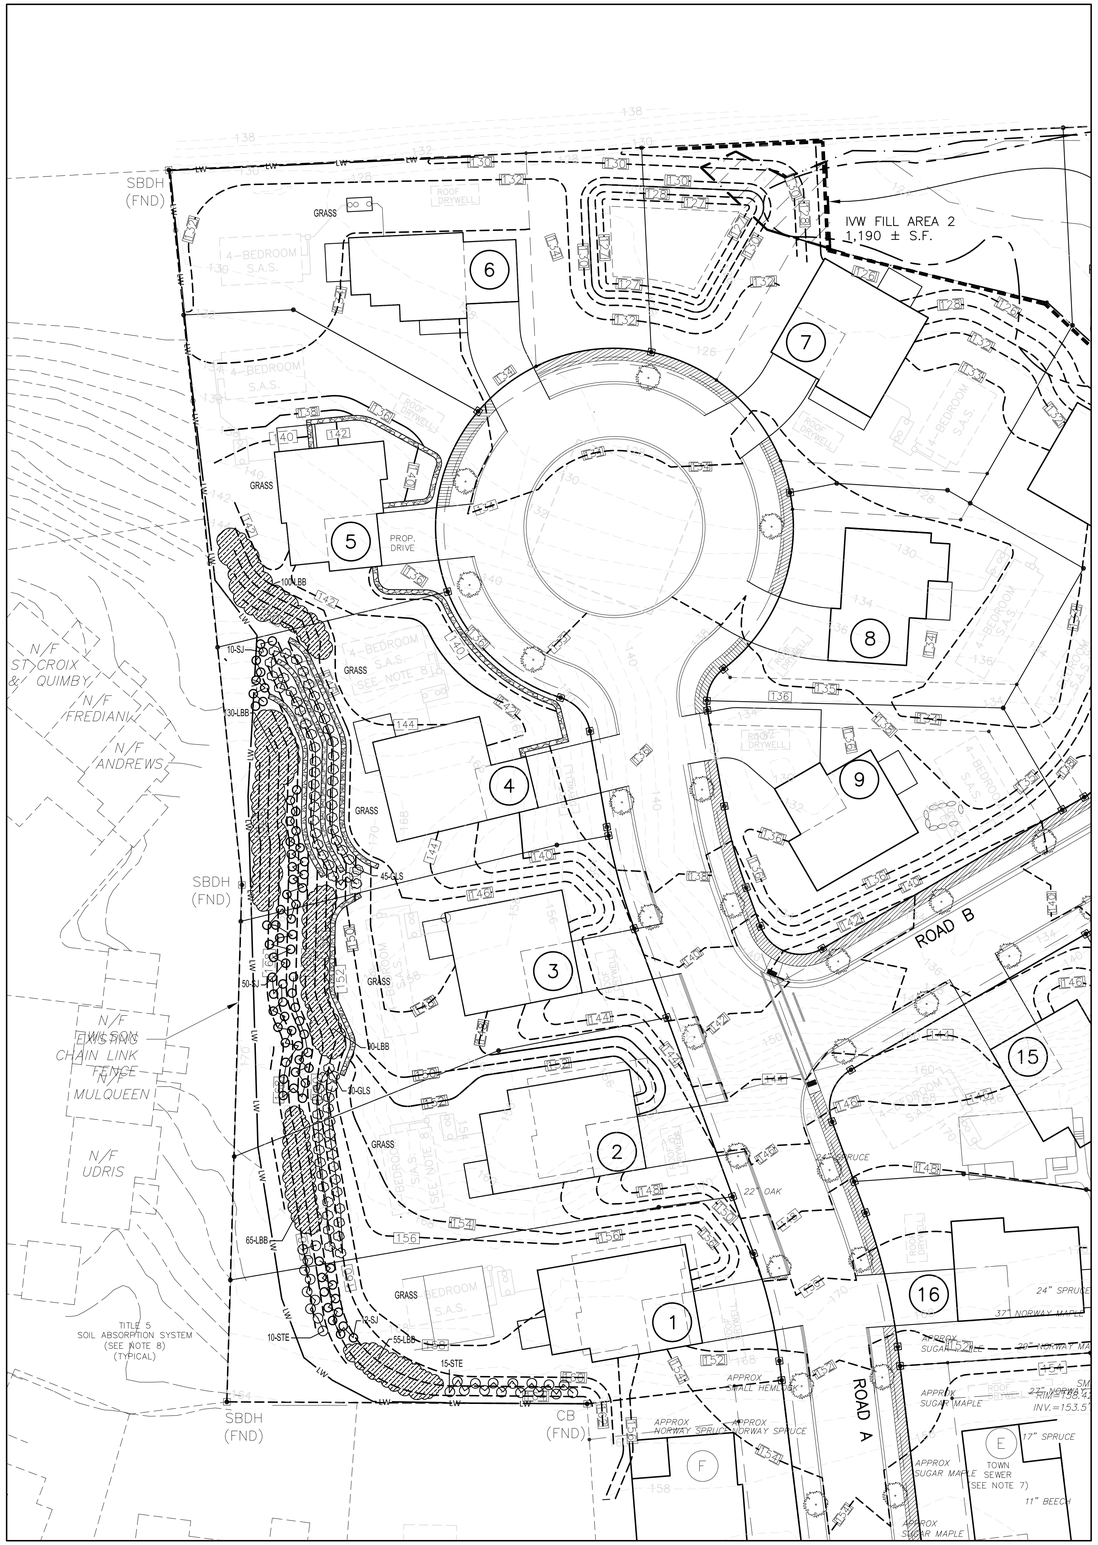

PLAN 1 L-1 LOTS 1-6 SLOPE AREA LANDSCAPE PLAN
SCALE: 1" = 30'

Plant Schedule

Qty	Key	Botanical Name	Common Name	Size
SHRUBS:				
75	GLS	Rhus aromatica 'Grow-Low'	Grow Low Sumac	#1pot
440	LBB	Vaccinium angustifolium	Lowbush Blueberry	#1pot
72	SJ	Juniperus chinensis Sargentii	Sargent's Spreading Juniper	#3pot
25	STE	Stephanandra incisa 'Crispa'	Cutleaf Stephanadra	#3pot

PROPOSED LANDSCAPE LEGEND:

- SPREADING JUNIPER
- GROW-LOW SUMAC
- CUTLEAF STEPHANANDRA
- LOWBUSH BLUEBERRY

GRAPHIC SCALE
0 15 30 60 90 120
(IN FEET)
1 inch = 30 ft.

CONSULTANTS

james k. emmanuel | associates
LANDSCAPE ARCHITECTS
22 Carlton Rd.
Marblehead, MA 01945
tel. (781) 622-7487
james@jamesemmanuel.com
www.jamesemmanuel.com

REVISIONS

Center & Main

146B & 1442 Main St.
Concord, MA

DRAWING TITLE

Landscape Slope Area Plan Lots 1-6

Applicant:

Symes Development & Permitting LLC
50 Dodge St.
Beverly, MA 01915

SCALE 1" = 30'
DRAWN BY JE
CHECKED
DATE October 29, 2020

DRAWING NUMBER

L-1